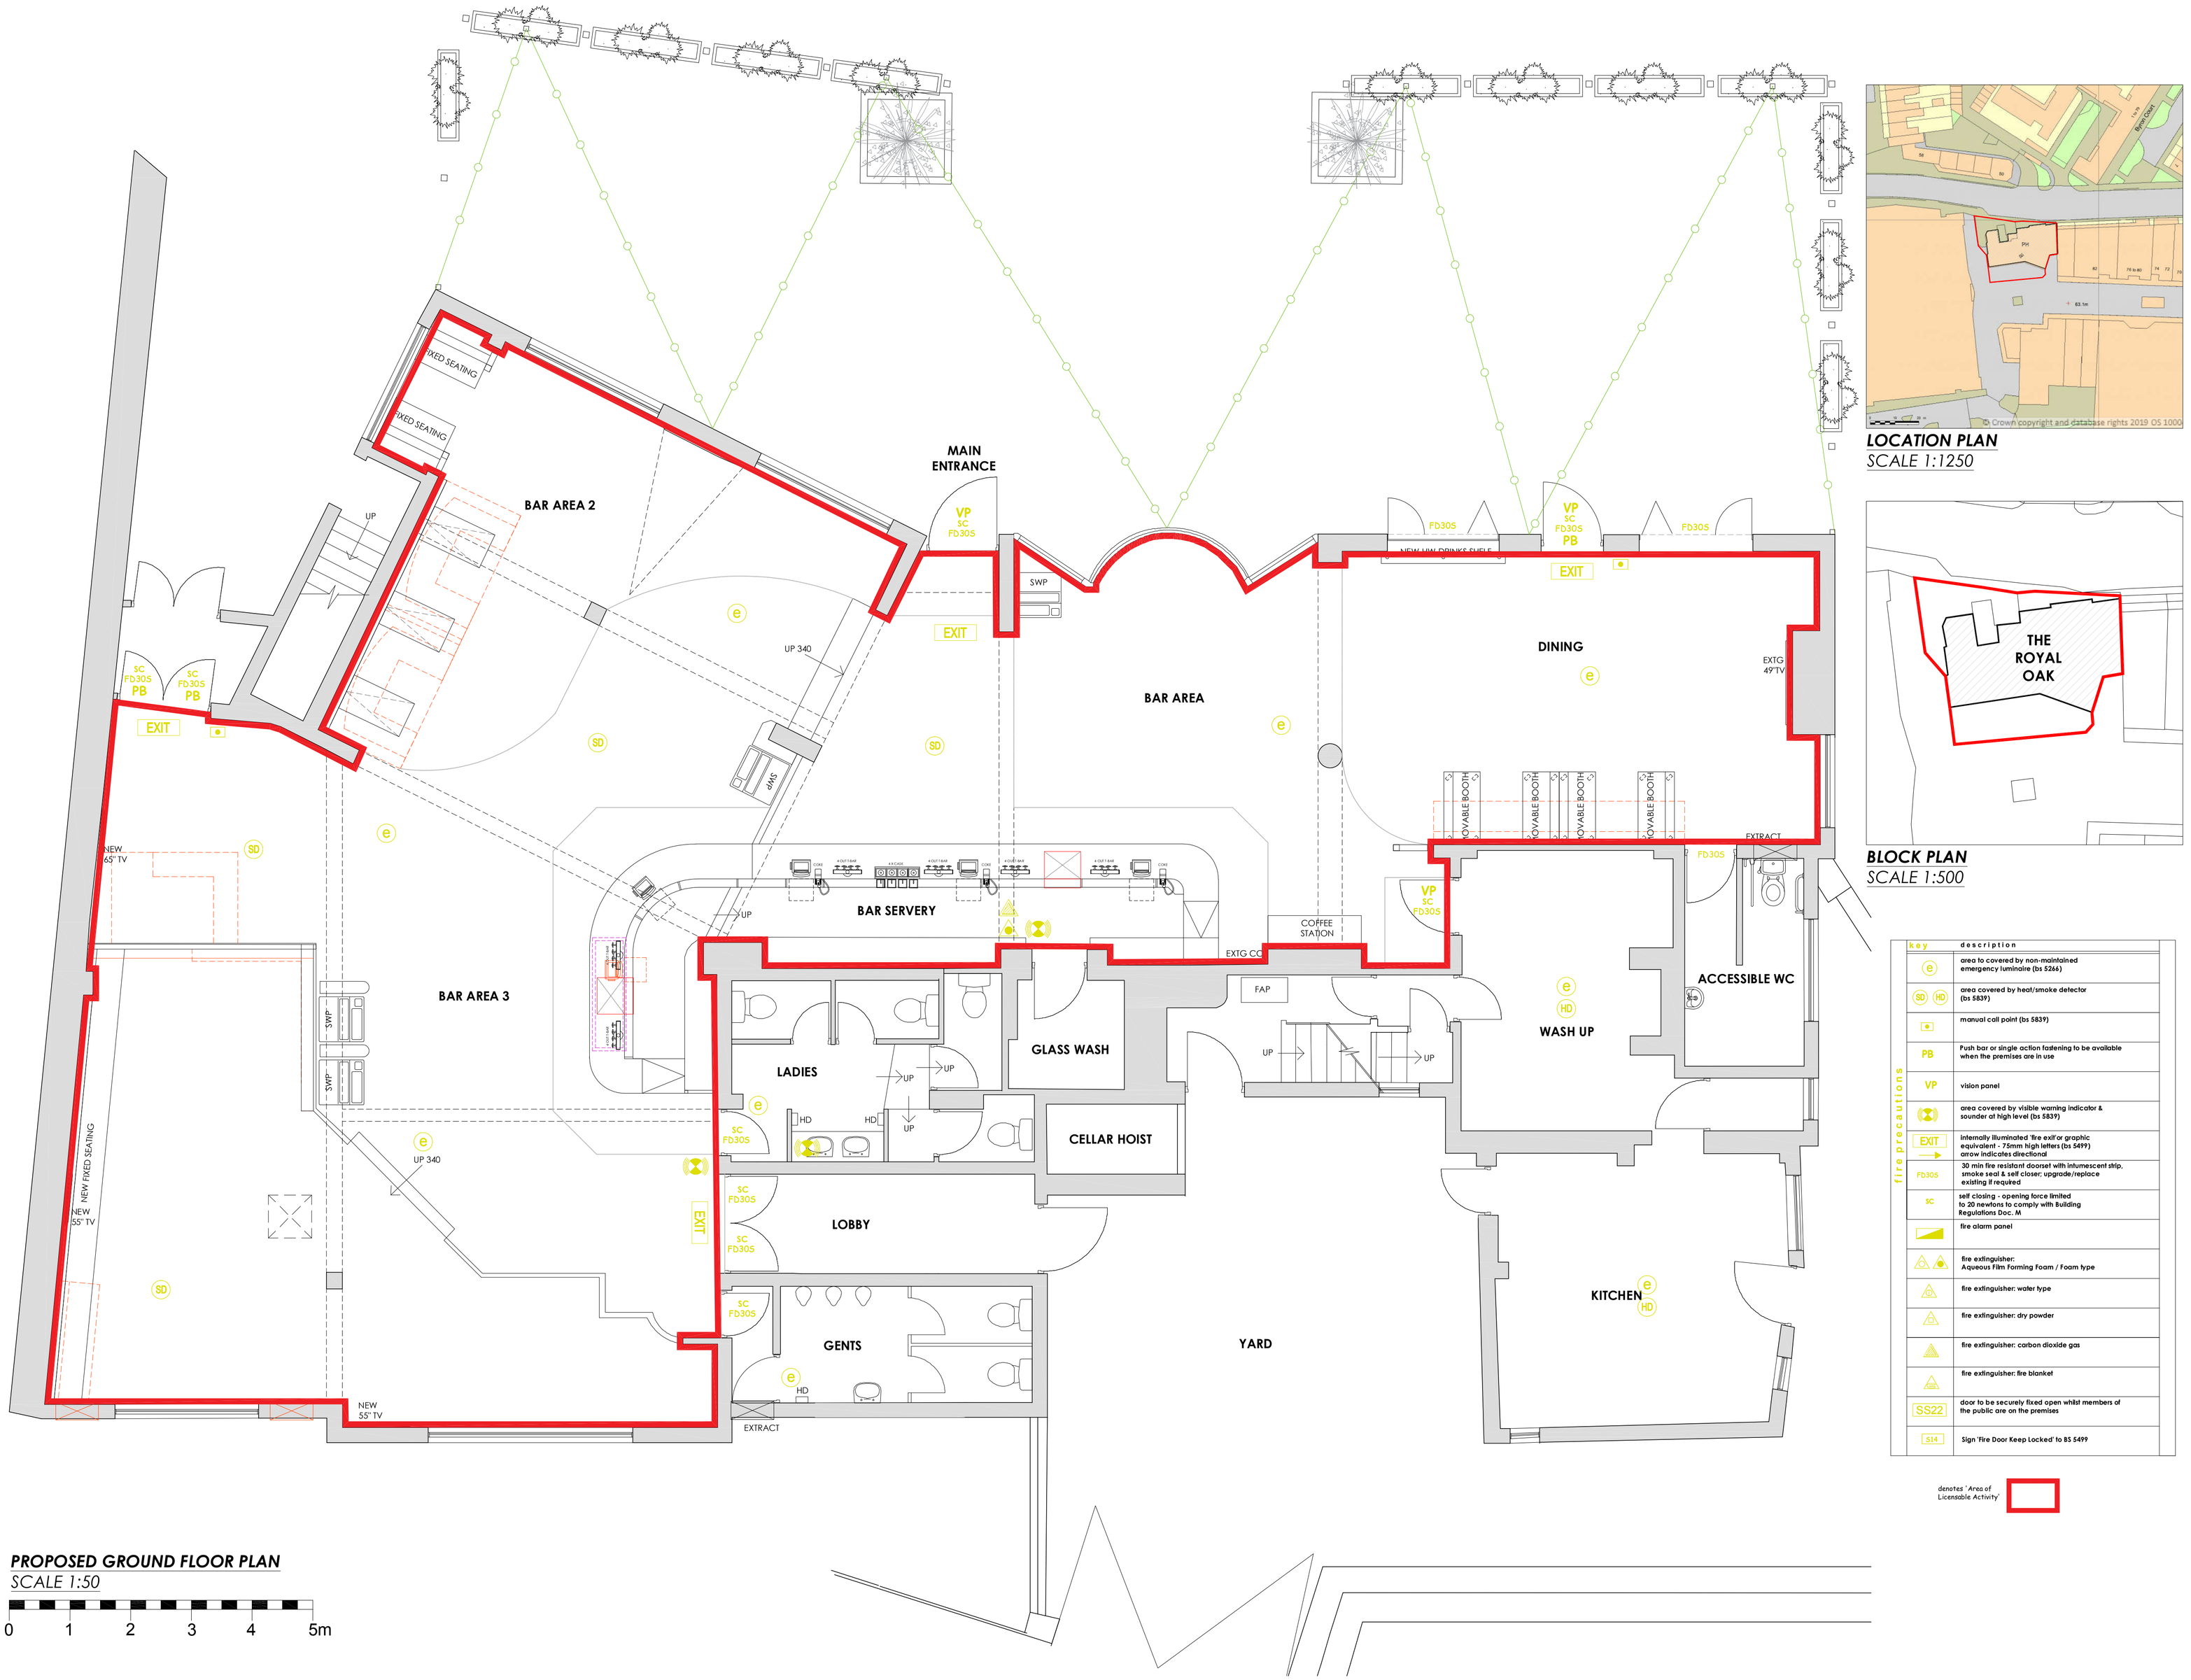

PROPOSED GROUND FLOOR PLAN
SCALE 1:50

0 1 2 3 4 5m

LOCATION PLAN
SCALE 1:1250

BLOCK PLAN
SCALE 1:500

key	description
e	area to covered by non-maintained emergency luminaire (bs 5266)
SD HD	area covered by heat/smoke detector (bs 5839)
	manual call point (bs 5839)
PB	Push bar or single action fastening to be available when the premises are in use
VP	vision panel
	area covered by visible warning indicator & sounder at high level (bs 5839)
EXIT	internally illuminated 'fire exit'or graphic equivalent - 75mm high letters (bs 5499) arrow indicates directional
FD30S	30 min fire resistant doorset with intumescent strip, smoke seal & self closer: upgrade/replace existing if required
SC	self closing - opening force limited to 20 newtons to comply with Building Regulations Doc. M
	fire alarm panel
	fire extinguisher: Aqueous Film Forming Foam / Foam type
	fire extinguisher: water type
	fire extinguisher: dry powder
	fire extinguisher: carbon dioxide gas
	fire extinguisher: fire blanket
SS22	door to be securely fixed open whilst members of the public are on the premises
S14	Sign 'Fire Door Keep Locked' to BS 5499

fire precautions

denotes 'Area of Licensable Activity'

D	X
C	X
B	X
A	X
REVISION	

HUNTER PATEL CREATIVE GROUP
Studio 10 First Floor Offices
12 Market Street Lichfield Staffordshire WS13 6LH
t: 01543 258600
w: www.hunterpatelcreativegroup.com

Client	GREENE KING
Job	THE ROYAL OAK
Address	86 ST ANNS ROAD, HARROW HA1 1JP
Title	PROPOSED LICENSING PLAN
Drawn	DM
Scale	1:50 @ A1
Date	AUG 19
Job No	2143
Dwg No	50