THE LOCATION AND TYPE OF ANY FIRE SAFETY AND ANY OTHER FIRE SAFETY EQUIPMENT IS SHOWN AS AT PRESENT. THIS MAY BE VARIED FROM TIME TO TIME WITH THE AGREEMENT OF THE FIRE OFFICER OR AFTER A FIRE RISK ASSESSMENT

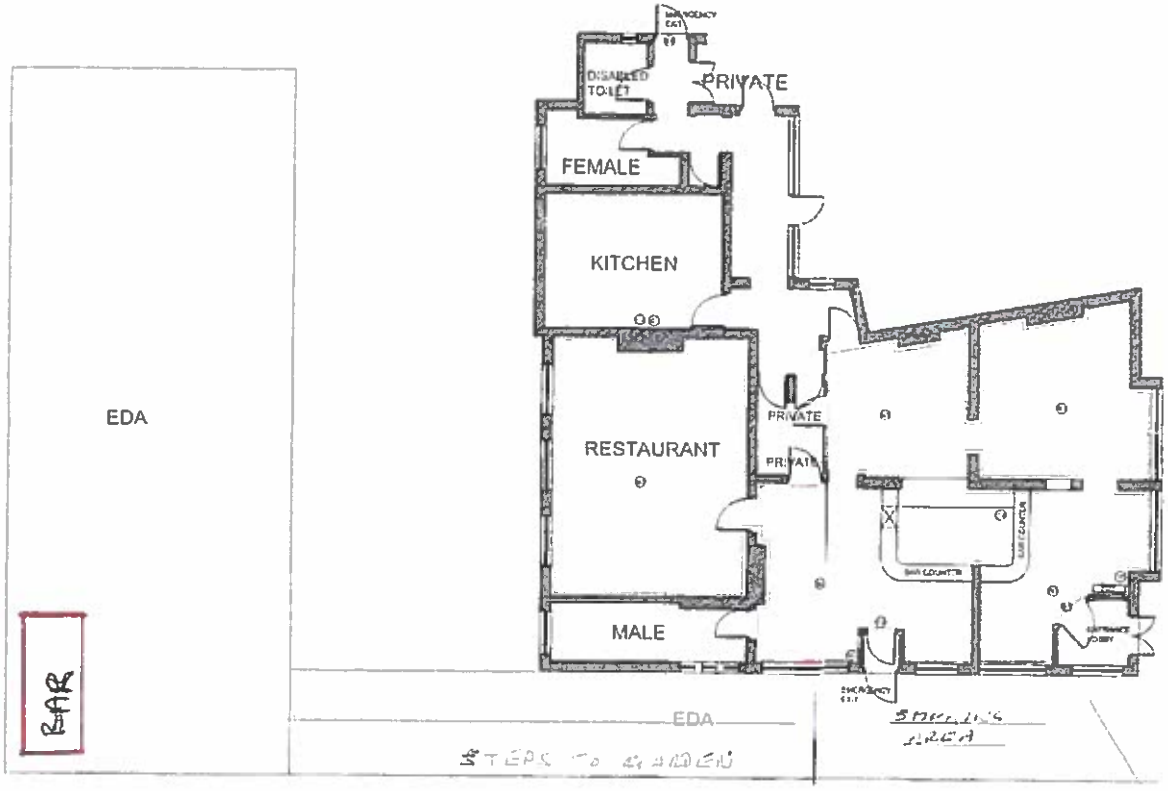

EXISTING GROUND FLOOR PLAN

KEY

- SMOKE DETECTOR
- WATER EXTINGUISHER
- FOAM EXTINGUISHER
- DRY POWDER EXTINGUISHER
- CO2 EXTINGUISHER
- WET CHEMICAL EXTINGUISHER
- ILLUMINATED 'EXIT' SIGN
- ILLUMINATED 'EMERGENCY EXIT' SIGN
- ILLUMINATED 'EXIT' SIGN WITH DIRECTIONAL ARROW
- CIGARETTE VENDING MACHINE
- AWP FRUIT MACHINE

DENOTES THE SALE AND CONSUMPTION OF ALCOHOL, THE PROVISION OF LATE NIGHT REFRESHMENT AND THE PROVISION OF REGULATED ENTERTAINMENT

EXTERNAL DRINKING AREA USED FOR THE CONSUMPTION OF ALCOHOL

EDA

REV	DATE	DETAILS	DRAWN

ROMANS Surveyors

WWW. ROMANS.CO.UK

ON BEHALF OF

FULLER, SMITH & TURNER PLC

PROJECT TITLE

Castle, 30 West Street, Harrow, Middlesex, HA1 3EF.

DRAWING TITLE

Existing Floor Plans

SCALE 1:100

DATE 12th December

DRAWN A. Hansen-Addy

CHECKED

DWG NO. 35

REV

The ROMANS GROUP

OUTLET NO. 36

ISO 9001