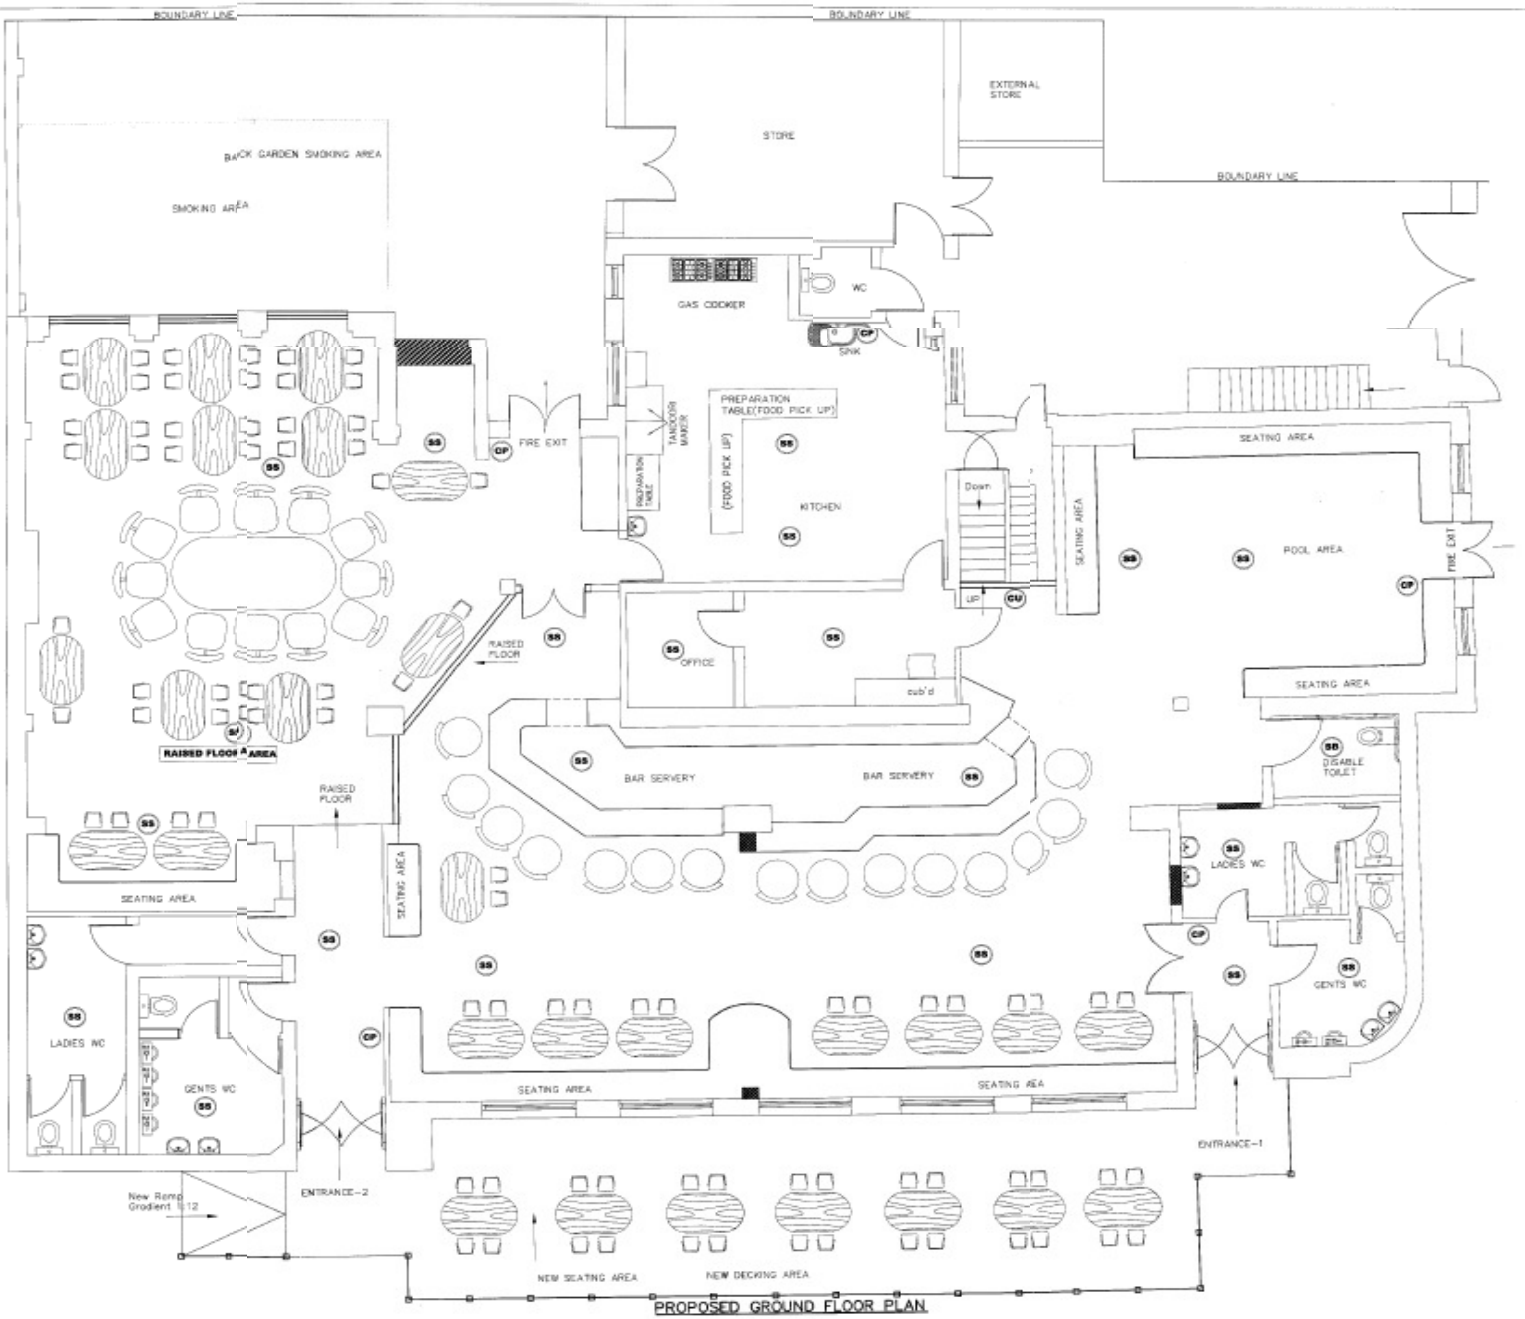

PROPOSED GROUND FLOOR PLAN

SCALE 1:50

PRIOR TO THE COMMENCEMENT OF ANY WORKS THE BUILDER IS TO CHECK AND/OR DETERMINE ALL CONSTRUCTION DETAILS INCLUDING CHECKING EXISTING SITE LEVELS AND DIMENSIONS. THE DRAWING IS TO BE READ IN CONJUNCTION WITH ALL OTHER PROJECT DRAWINGS AND LOCAL AUTHORITY APPROVAL AND/OR PROJECT SPECIFICATION. ALL DESCREPENCIES SHOULD BE REPORTED IMMEDIATELY.

Client:
EAST COTE INVESTMENT LTD

Job:
EASTCOTE LANE, SOUTH HARROW, HA2 8SE

Author:
JK ENTERPRISE
20, RADLEY HOUSE,
GLOUCESTER PLACE,
LONDON, NW1 6DP
07903395714

Drawn by: GS	Drawing Size: A1	Revision	Ch.	Date
Checked by: TR	Scale: 1:50			
Profile	Project Code			
Date: 14.08.2012	Drawing No: 02			