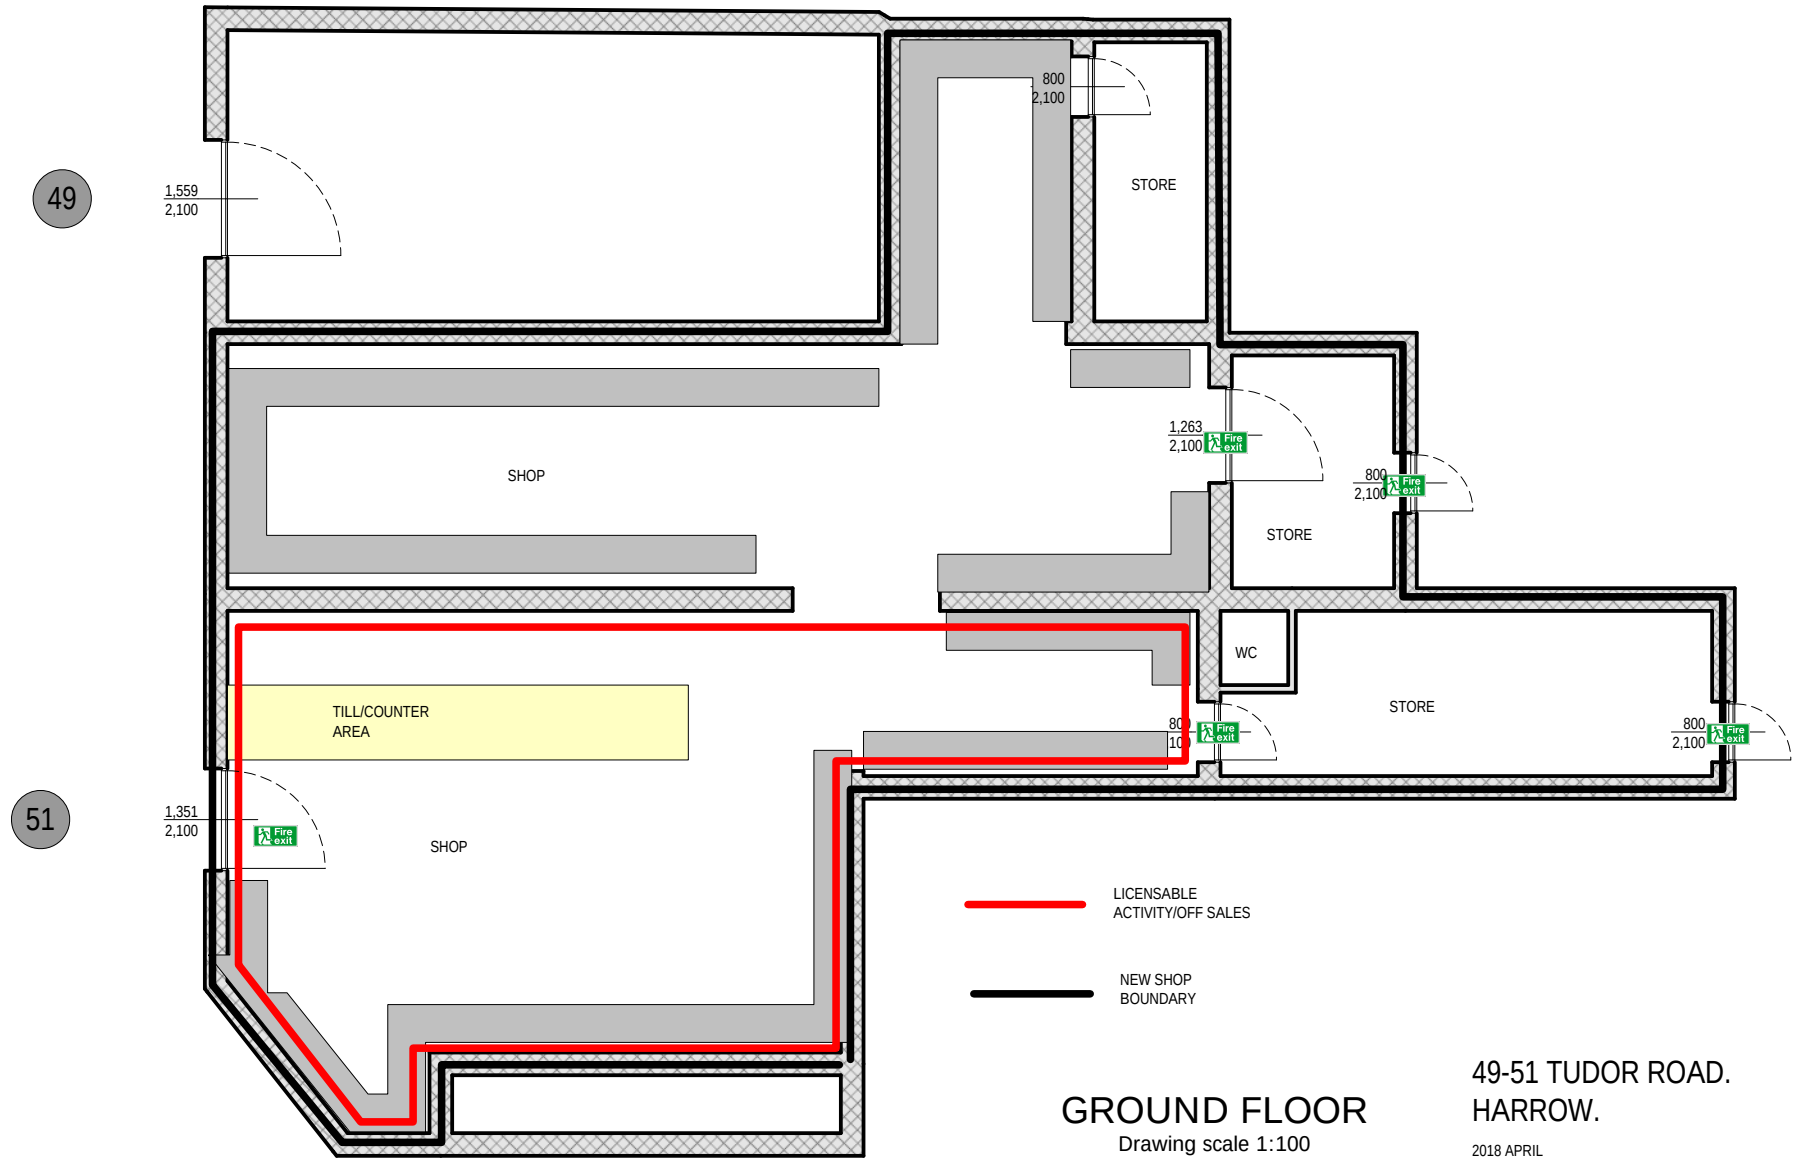

GROUND FLOOR

Drawing scale 1:100

49-51 TUDOR ROAD.
HARROW.

2018 APRIL