NEW

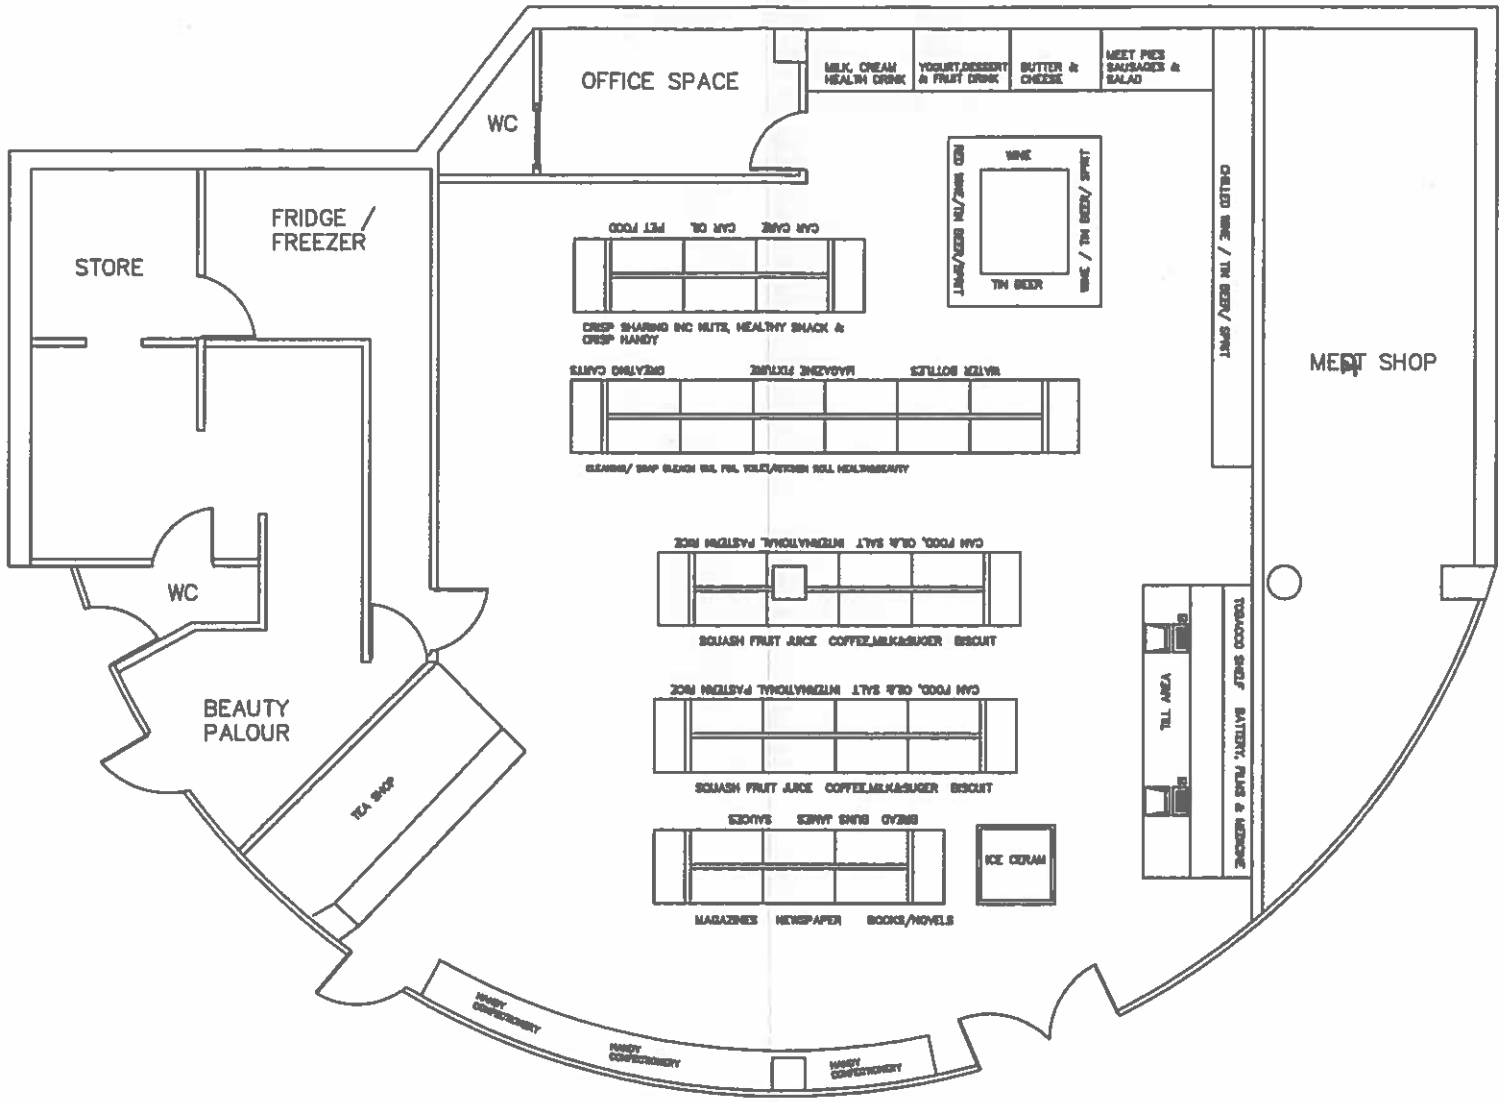

PROPOSED FLOOR LAYOUT

(SCALE 1:100)

The client/contractor is required to serve written notice to the tenants and owners of the adjoining properties in accordance with the Party Wall Act 1996: (and its latest amendments) with respect to the intention to carry out work within the specified proximity or below respective properties.

Measurements are indicating this drawing is only for planning purposes. If any construction work based on this drawing need to be report to the authorized person before start the work. Contractor's responsible to check the measurements on site before commencement of the work.

1:50

0 1 2 3 4cm

0 1000 2000 3000 4000mm

0 100mm WHEN PLOTTED TO SCALE 100

This drawing is the copy right of AVIM Consultancy Ltd. and may not be amended, copied or reproduce without written permission. No liability will be accepted for amendments made by other person.

Do not scale off the drawings. Except planning purpose.

Job ~~14 TO 18~~ 20 STATION ROAD HA1 2SL	Job No		
Client MR.B.KEVINATH	Drawing No 04	Revision	Check
TITLE PROPOSED FLOOR PLAN	Drawn PK 24.05.19	Scale 1:100	Drg Size A3