A1

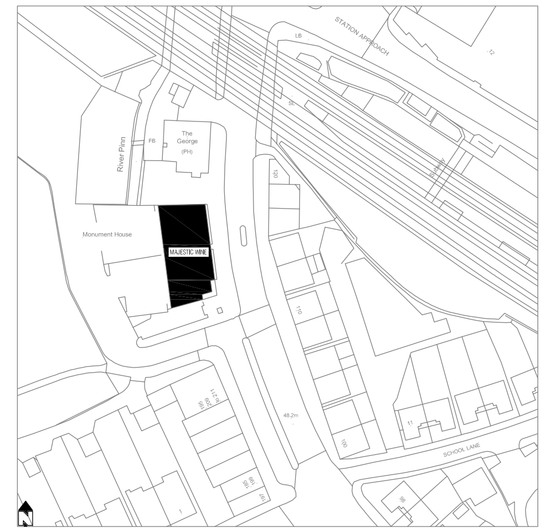

LOCATION PLAN @ 1:1250

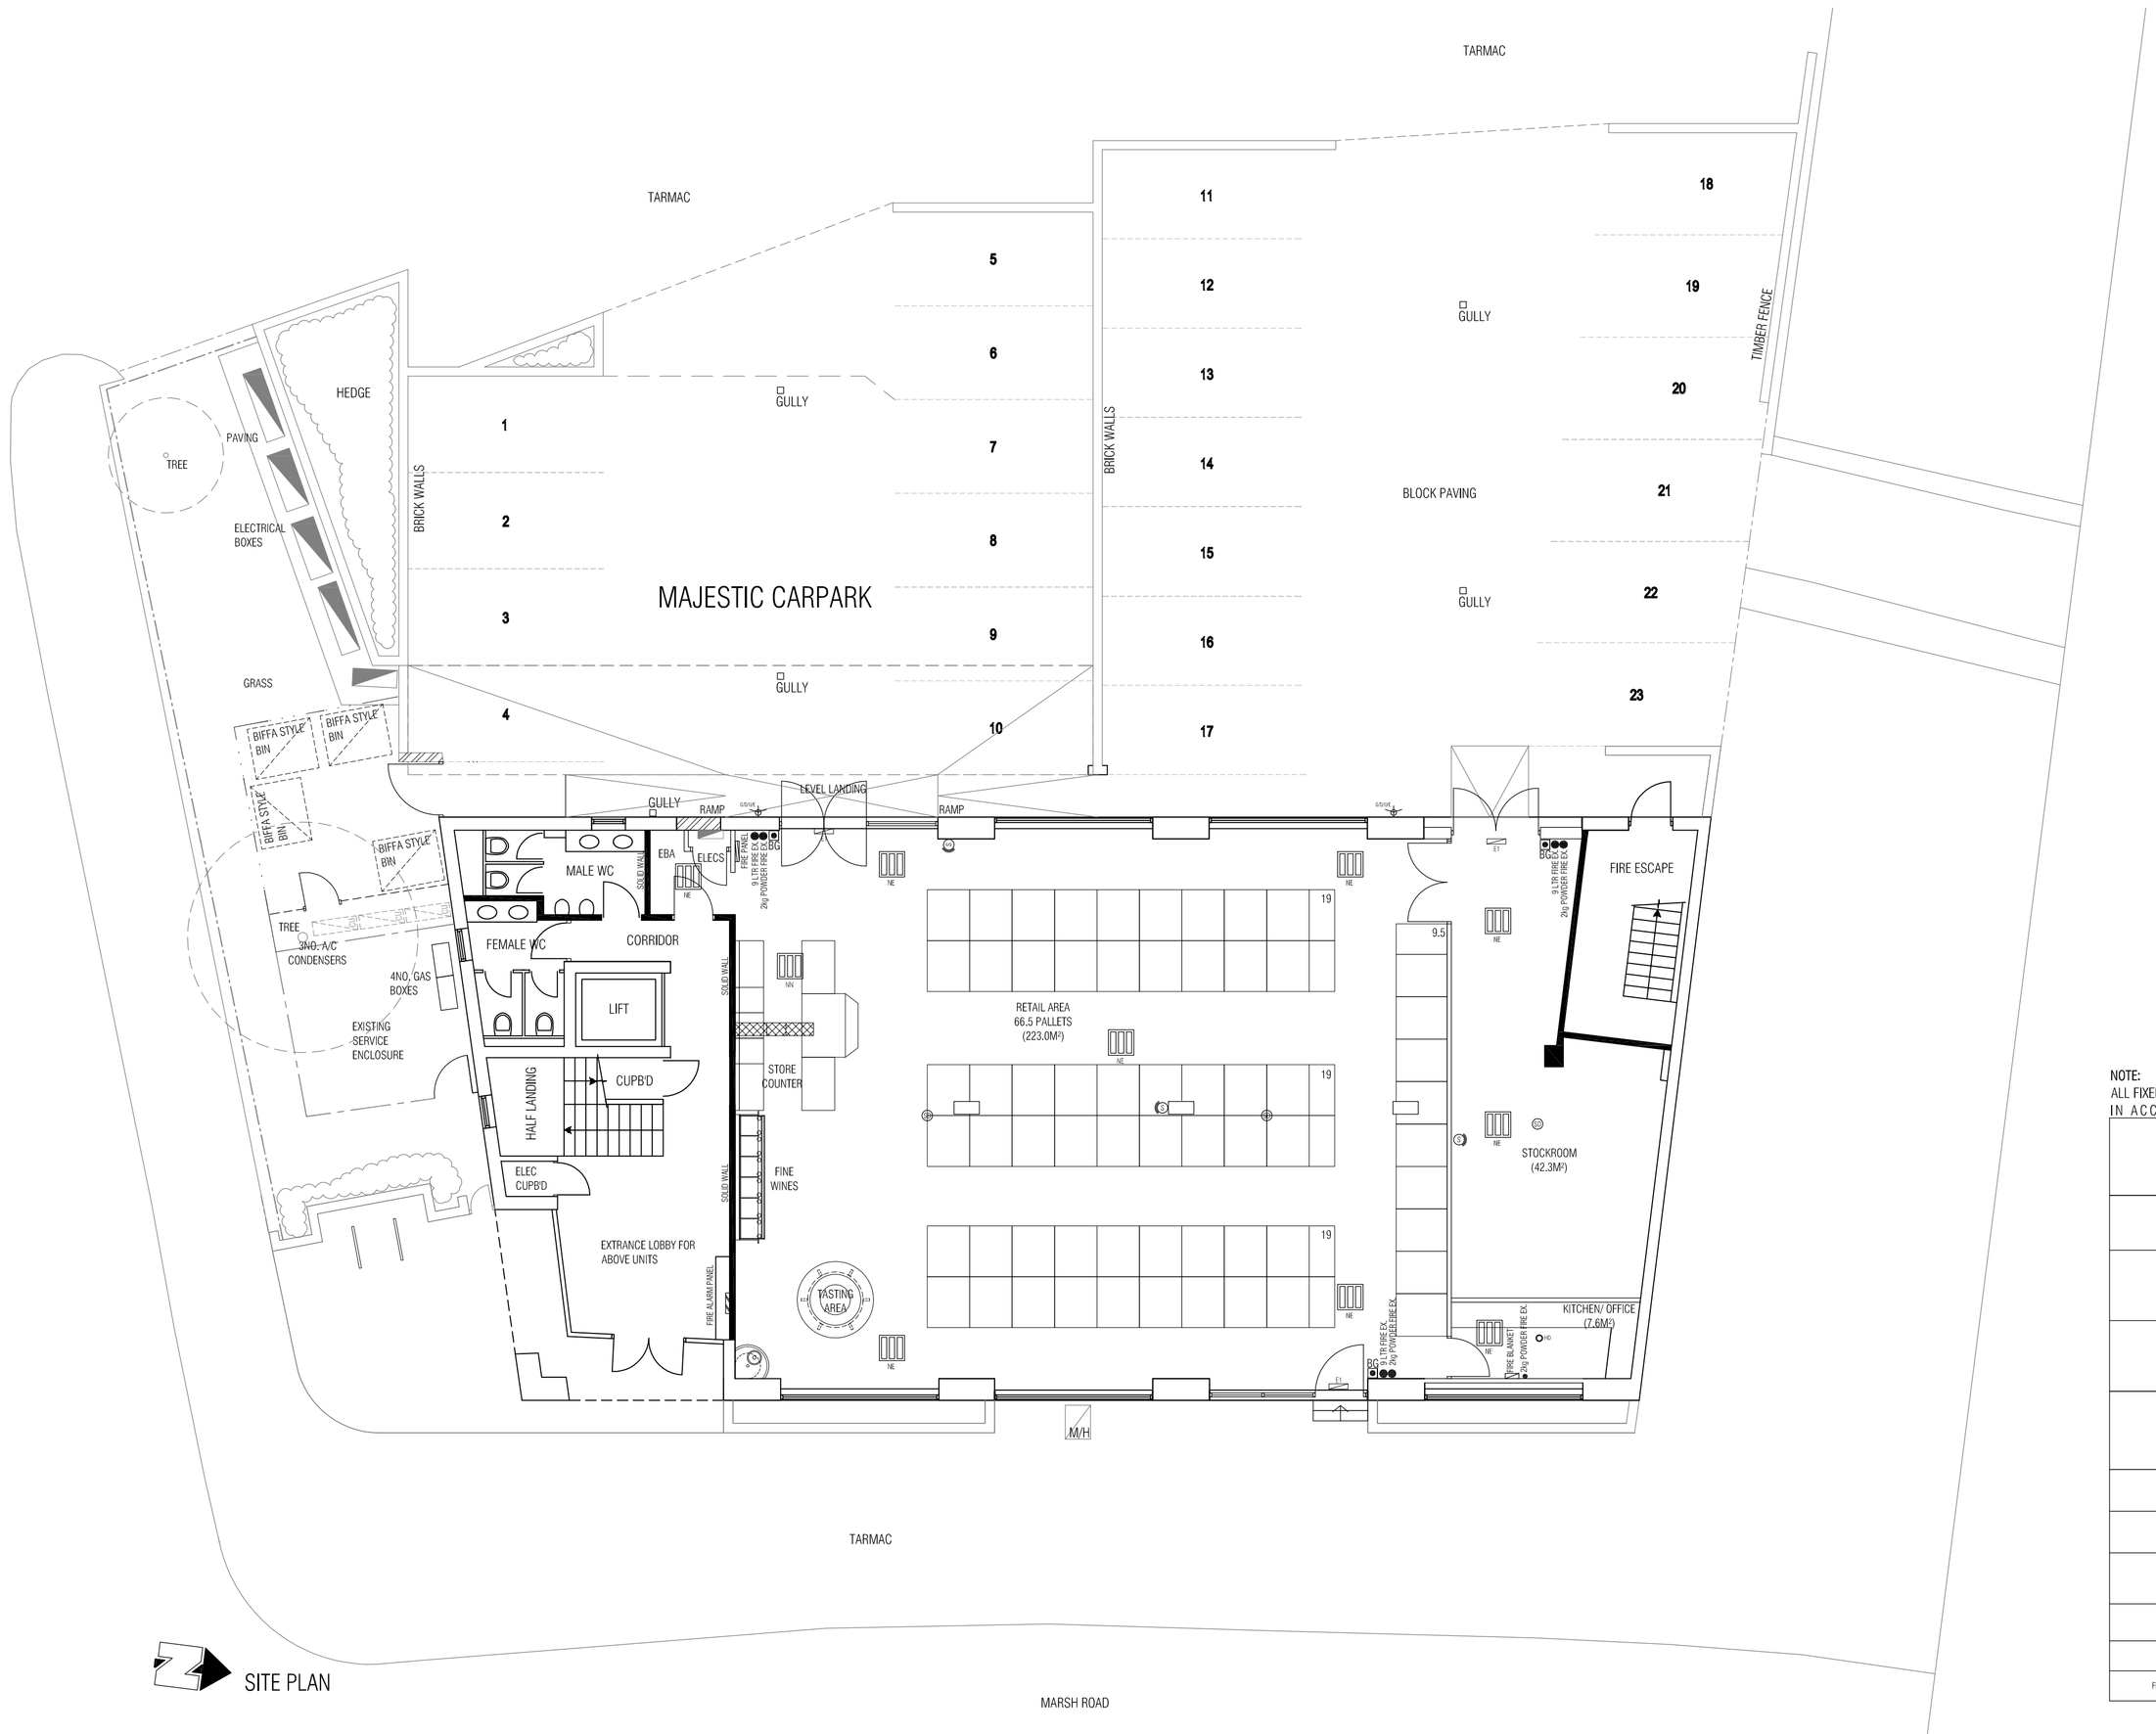

SITE PLAN

NOTE:
ALL FIXED & LOOSE FIRE FIGHTING EQUIPMENT TO BE SUPPLIED & FITTED IN ACCORDANCE WITH RELEVANT BRITISH STANDARDS

MAJESTIC WINES KEY	
E1	Surface mounted LED luminaire with local isolator; complete with 'exit' sign to exit doors
NE	Exited Nova- xx, ceilling panel-600 x 600 3 light panels complete with motion sensors (39W); Colour cool white, with emergency ligthting battery pack.
NN	Exited Nova- xx, ceilling panel-600 x 600 3 light panels complete with motion sensors (39W); Colour cool white, on night light circuit.
GGUE GGUE	IGuzzini: iRoll 65 outdoor wall mounted up/down light with electronic transformer; 2x35W LED lamps white light - spot/spot optic REF: BC18 - complete with E3 integral, 3 hour maintained emergency pack
	Break glass point for fire alarm system: linked to sounder in ground floor retail area
S	Fire Alarm Sounder
	Fire Extinguisher
	Smoke Detector
HD	Heat Detector
FIRE PANEL	Fire alarm interface with communal fire alarm

1000 3000
0 2000 4000
LINEAR SCALE IN MILLIMETERS

A - AMENDED FOLLOWING CLIENTS COMMENTS. 12.08.14 CP

REVISIONS

No reliance should be placed upon dimensions which are scaled off this drawing. Please see annotation.

project

MAJESTIC WINE WAREHOUSE
NEW SITE

215 MARSH ROAD
PINNER
HA5 5NE

LICENSING PLAN

THIS DRAWING HAS BEEN BASED ON DEVELOPERS SHELL DRAWING; ALL DIMENSIONS ETC. TO BE CHECKED ON SITE

date	AUG 14
scale	1:100
drawn	CP
checked	KO
job no.	3664
drawing no.	10
revision	A

ORMEROD DESIGN LTD

CHARTERED ARCHITECTS
INTERIOR DESIGN
PROJECT MANAGEMENT

SUITE 4 ARENA PARK
TARN LANE, SCARCROFT
LEEDS LS17 9BF
TEL 0113 2893763
FAX 0113 2893769