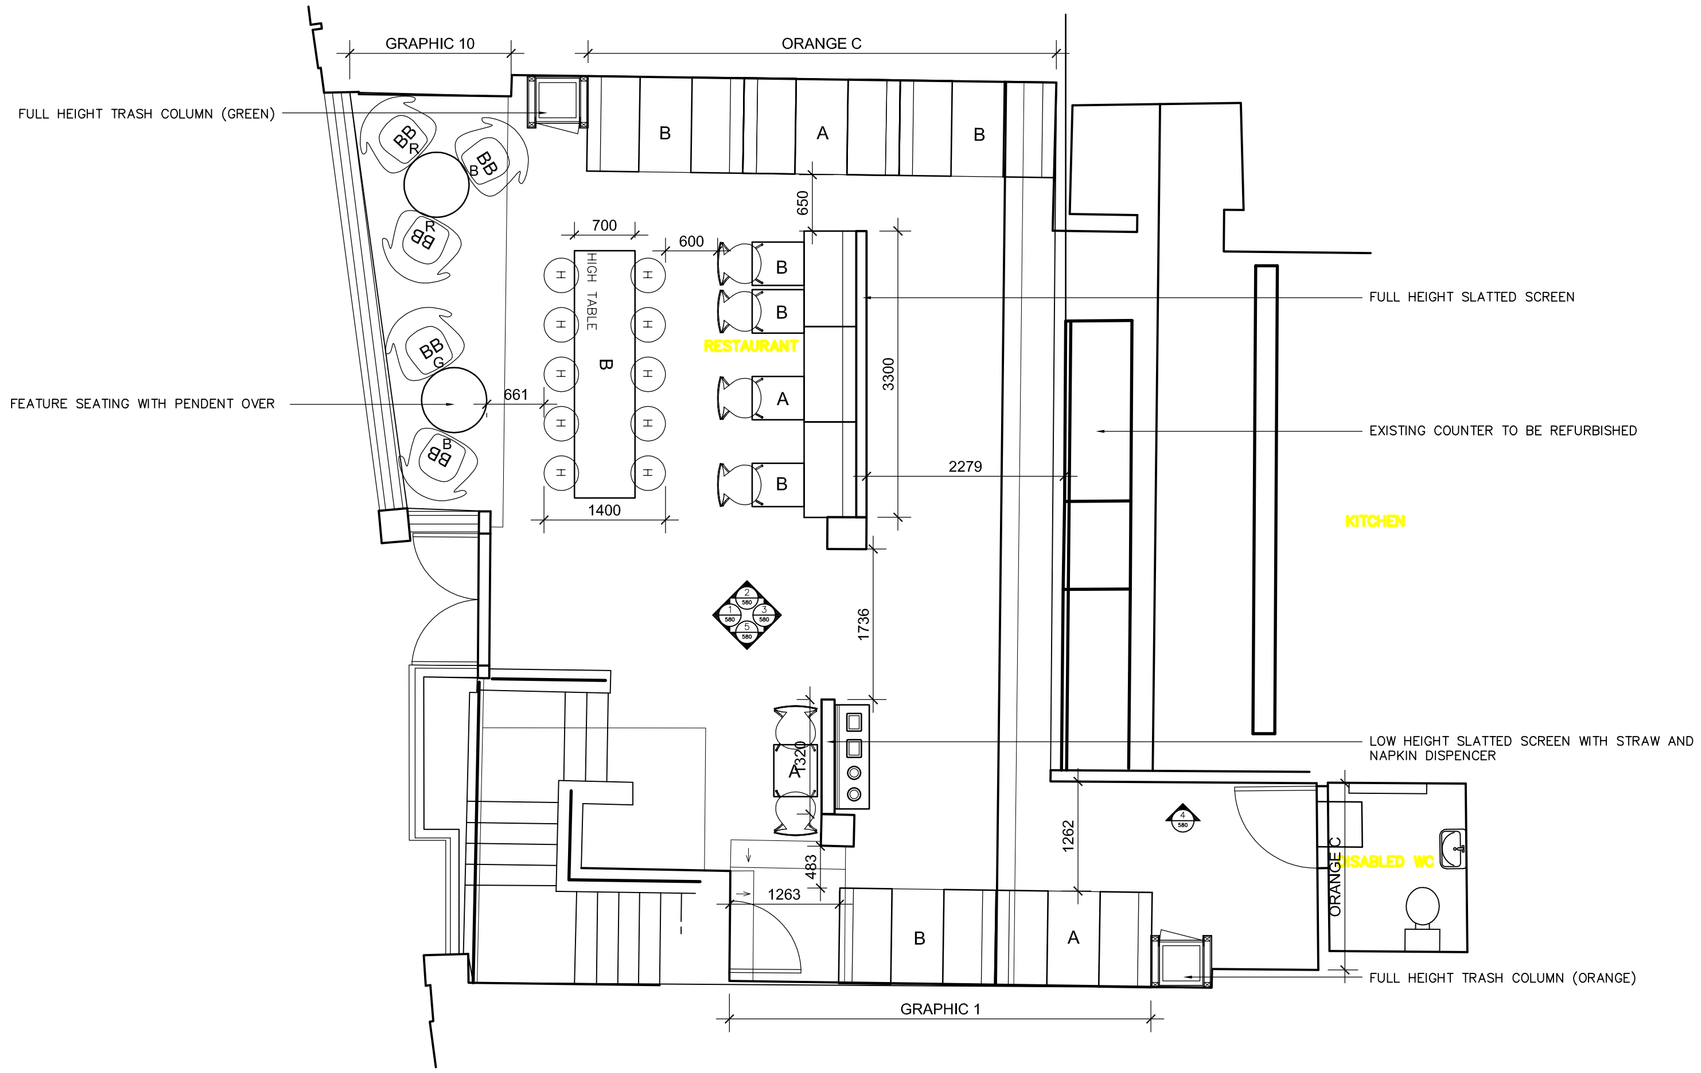

1 / 102 — 1:50 GROUND FLOOR PLAN PROPOSED

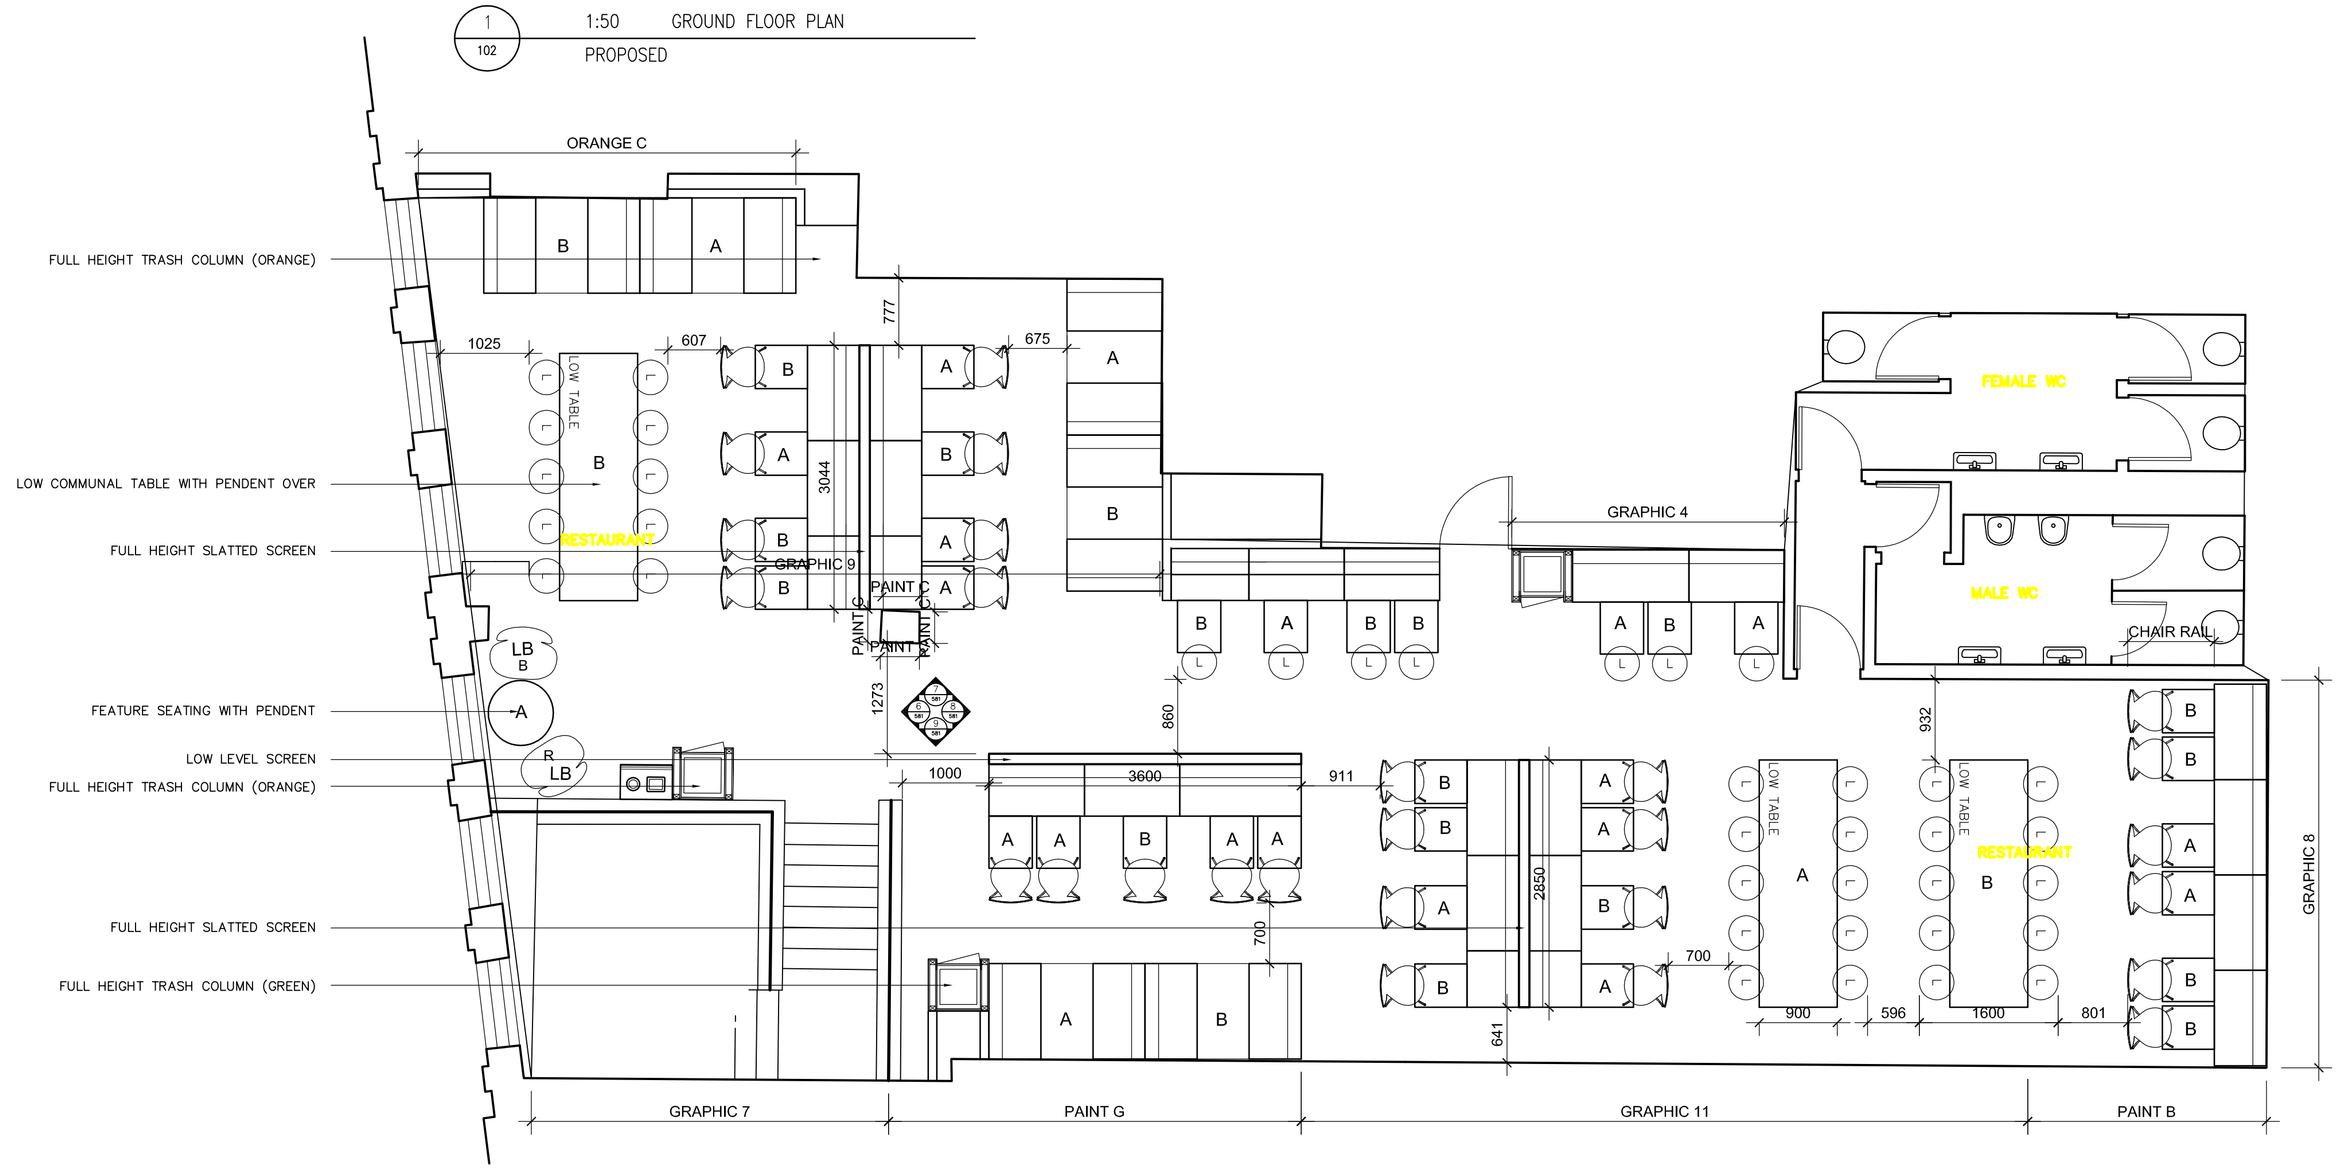

2 / 102 — 1:50 FIRST FLOOR PLAN PROPOSED

EXISTING SEAT COUNT

GROUND FLOOR	51 No.
FIRST FLOOR	104 No.
TOTAL	155 No.

PROPOSED SEAT COUNT

GROUND FLOOR	45 No.
FIRST FLOOR	126 No.
TOTAL	171 No.

Furniture

To be read in conjunction with furniture drawings.
All site specific dimensions to be confirmed from site prior to manufacture.
All Table pedestals to be fixed

- New full height Trash Column - Refer to Internal Elevations for finish
- New Bench Seat - (1100mm modules unless stated) Special dimensions TBC from site prior to manufacture
- New 750mmØ. Table on single pedestal - Pedestal height as standard table - fixed pedestal.
- New 600 x 500 mm Table on single 75mmØ pedestal
- New High / Low Table - Dimensions as indicated on Plan
- Napkin / Straw Dispenser - LIRI Almond Oak R94
- BB — BIG BROTHER Choice of 3No. Finishes: - Blue : Col 07481 ord 56057 - Green : Col 07485 ord 56048 - Red : Col 07478 ord 56053
- Choice of 19No. Finishes, to be randomly distributed in equal quantities : - Jade Chair 190/195 Black - Jade Chair 770/775 Deep Blue - Jade Chair 750/755 Indigo - Jade Chair 170/175 Dark Grey - Jade Chair 110/115 Pearl - Jade Chair 210/215 Silk - Jade Chair 200/205 Ivory - Jade Chair 100/105 White - Jade Chair 970/975 Petrol - Jade Chair 740/745 Turquoise - Jade Chair 720/725 Ice Blue - Jade Chair 900/905 Lemon Lime - Jade Chair 910/915 Lime - Jade Chair 430/435 Sunny Yellow - Jade Chair 510/515 Rose - Jade Chair 530/535 Orange - Jade Chair 550/555 Magenta - Jade Chair 560/565 Red - Jade Chair 580/585 Dark Red
- LB — LITTLE BROTHER Choice of 3No. Finishes: - Blue : Col 07481 ord 56057 - Green : Col 07485 ord 56048 - Red : Col 07478 ord 56053
- (H) High Stool Vescom 313.20 Dark Brown
- (L) Low Stool Vescom 313.20 Dark Brown

Furniture Materials

A	Laminate Finish Ref: LIRI Almond Oak R94
B	Corian Finish Ref: Glacier White

Finishes

Reference	Colour	Dulux Reference
Paint A	Acid Green	72 YY 47/743
Paint B	Khaki Green (A)	70 YY 09/175
Paint C	Orange	60 YR 23/650
Paint D	Brown	60 YR 13/371
Paint E	Grey Green	40 YY 20/153
Paint F	Dark Brown	70 YR 07/093
Paint G	Brown	60 YR 08/186
Shopfront	Khaki Green (B)	90 YY 07/093

Notes
Drawing to be read in conjuction with all other drawings, including standard details and finishes schedule. Do not scale from these drawings
Any discrepancies to be reported to McDonalds PM prior to works commencing
All existing furniture to be removed, unless noted. Floor to be patch repaired following removal of old furniture, including skirtings

REV.	DATE.	DRAWING REVISIONS.	BY.	CHECKED
04	14.11.07	FURNITURE ADDED AND TEXT EDITED	NP	
03	06.11.07	TEXT ADDED	NP	
02	17.10.07	DIMS ADDED / GRAPHICS LOCATED	SB	
02	21.09.07	furniture schedule amended	RD	

GENERAL NOTES:
All works are to be undertaken in accordance with the Building Regulations and the latest British Standards.
All proprietary materials and products are to be used strictly in accordance with the manufacturers recommendations.
This drawing must not be scaled. All dimensions to be checked on site prior to construction.

PROPOSED DEVELOPMENT AT: 361/363 STATION ROAD, HARROW, HA1 2AW
STORE No :- 0047
SCHEME :- LIM
ON BEHALF OF :- McDonald's Restaurants Ltd
DRAWING TITLE :- GROUND & FIRST FLOOR PROPOSED

DRAWN BY	CHECKED BY	DRAWING No.	REV No.
NP		0047-101	04
SCALE & SIZE: 1:50 @A1	DATE: 15.08.07		

INTEGRATED DEVELOPMENTS Ltd
17 BLACKFRIARS LANE
ST PAULS, LONDON, EC4V 6EX
TEL: +44 (0) 20 7248 1234
FAX: +44 (0) 20 7329 2446