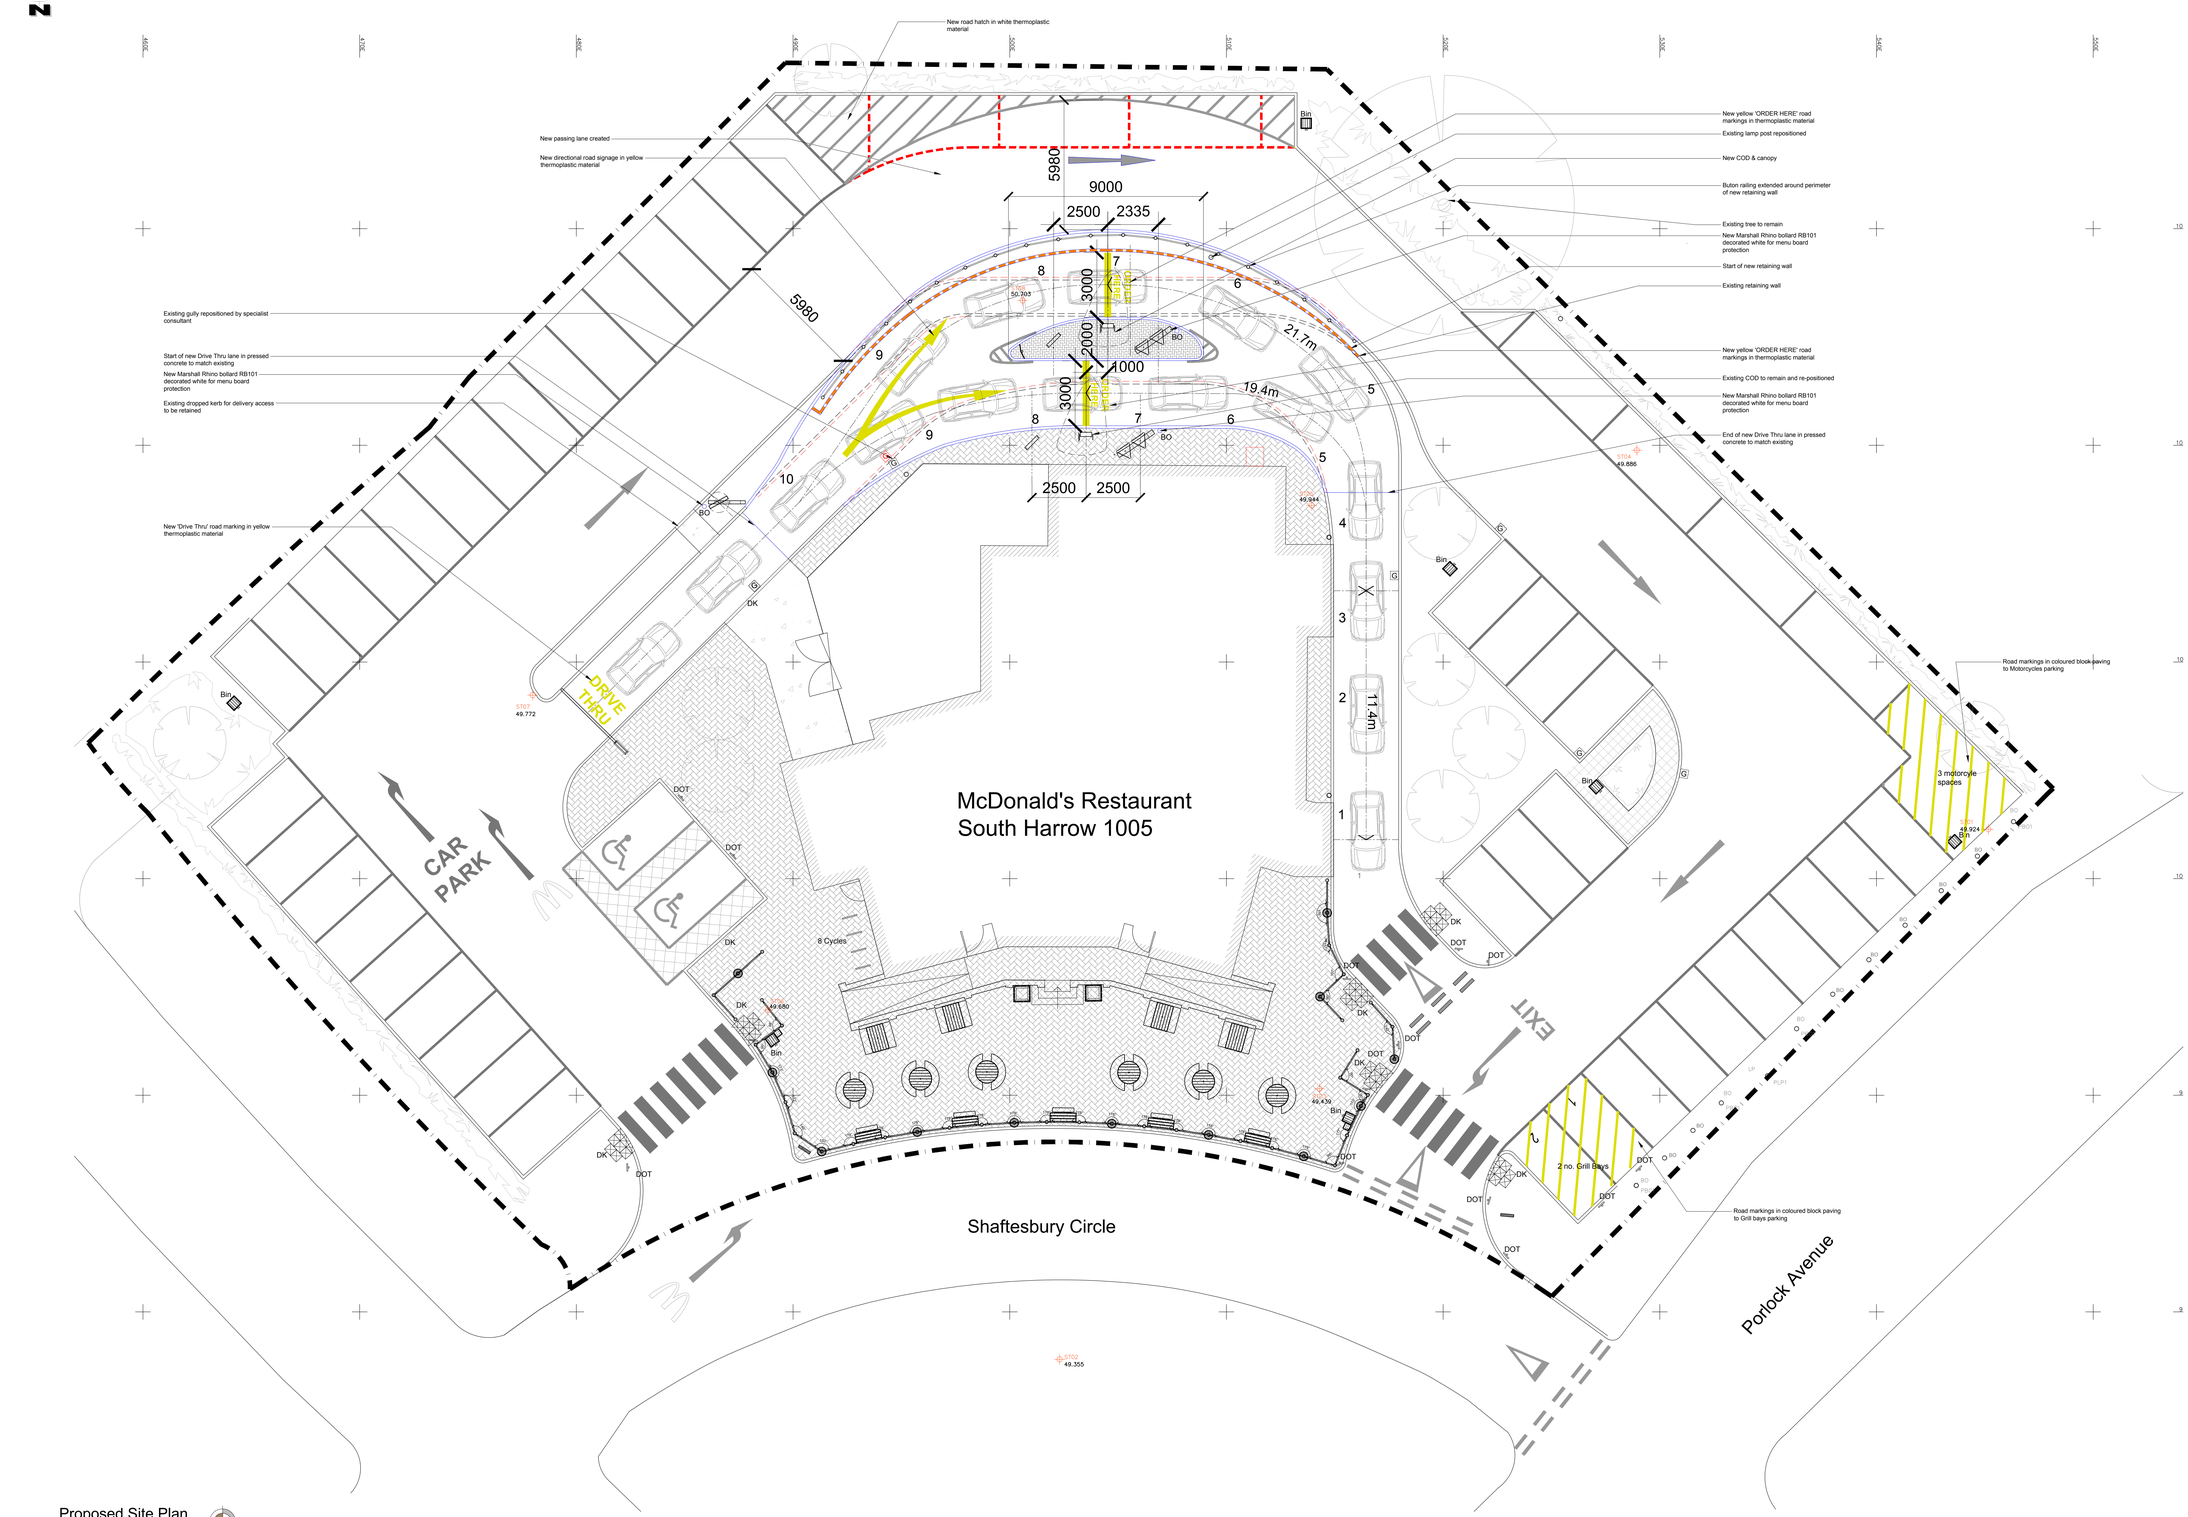

Proposed Site Plan
Scale 1:200

0 5m 10m 15m 20m

C7 Architects LLP
Sandford House,
Cathedral Lane,
Godalming
GU7 1LQ

Note:
All drawings to be read in conjunction with all other drawings as noted on issue sheet.

Extent of Site Boundary indicated thus:

Signage: All proposed signs noted on drawing including if illuminated and method of illumination. Refer to drawing 11 for setting out positions.

See dwg 15 for Signage Details

See dwg 10 for Patio Details

See dwg 12 for Ducts & Services Details

Schedule of Areas	
Existing Site Area	0.3303 ha
Existing Building (GEA / m²) (Excluding Corrat, Freezer/Chiller)	406m²
Existing Building (GIA / m²)	n/a m²
Proposed Site Area	0.3303 ha
Proposed Building (GEA / m²) (Excluding Corrat, Freezer/Chiller)	406m²
Proposed Building (GIA / m²)	n/a m²

Schedule of Parking	
Existing Grill Bays	2 Bays
Existing Accessible Bays	2 Bays
Existing General Bays	46 Bays
Existing Total Bays	50 Bays
Proposed Grill Bays	2 Bays
Proposed Accessible Bays	2 Bays
Proposed General Bays	43 Bays
Proposed Total Bays	47 Bays

KEY - Proposed External

- Existing Relocated
- New Surface As Indicated
- New Concrete Surface
- New Paving
- New Extension
- New Fence

ERDDS
SALOON

REV	DATE	DRAWING RECORD	BY	CHECKED
D	30.05.13	Kerbs added for retaining wall	ZE	PF
C	29.05.13	Amended to client comments	ZE	PF
B	09.05.13	5915 Drive thru lane island adjusted	ZE	PF
A	07.05.13	First Issue	ZE	PF

This drawing has been reviewed and signed off by McDonald's Restaurants Ltd any errors, changes or discrepancies should be reported to the McDonald's project manager and designers prior to commencing work on site

Name (PM): Date:

Signature:

GENERAL NOTES:
All works are to be undertaken in accordance with the Building Regulations and the latest British Standards.
All proprietary materials and products are to be used strictly in accordance with the manufacturers recommendations.
All dimensions to be checked on site prior to construction.

PROPOSED DEVELOPMENT AT: — STORE No.:
Shaftesbury Circle
South Harrow HR2 0AG — 1005

ON BEHALF OF:
McDonald's Restaurants Ltd

DRAWING TITLE:
Proposed Site Plan
(Side by Side Option)

DRAWN BY	CHECKED BY	DRAWING No.	REV No.
ZE	PF	0912-1005-300	D
SCALE @A3	DATE		
1:100	02-05-13		

C7 Architects LLP
Sandford House,
Cathedral Lane,
Godalming
GU7 1LQ