0 1 2 3 4 5 Meters

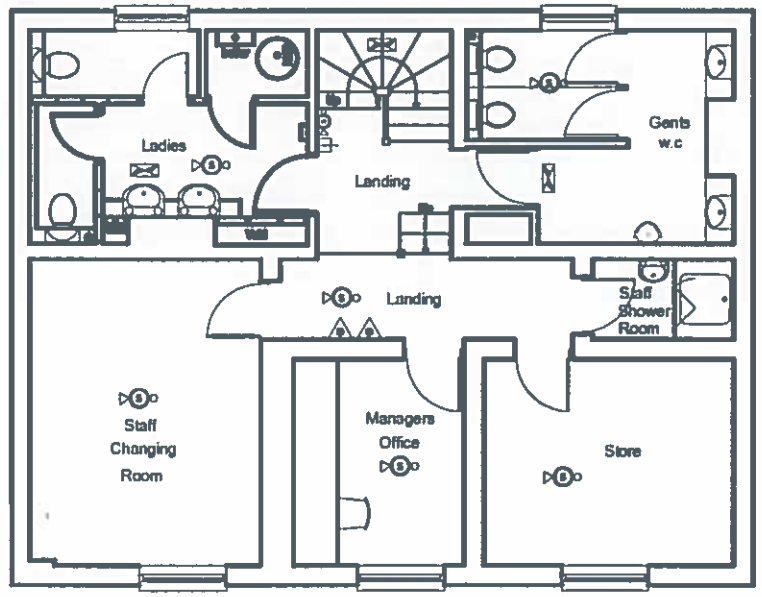

First Floor plan

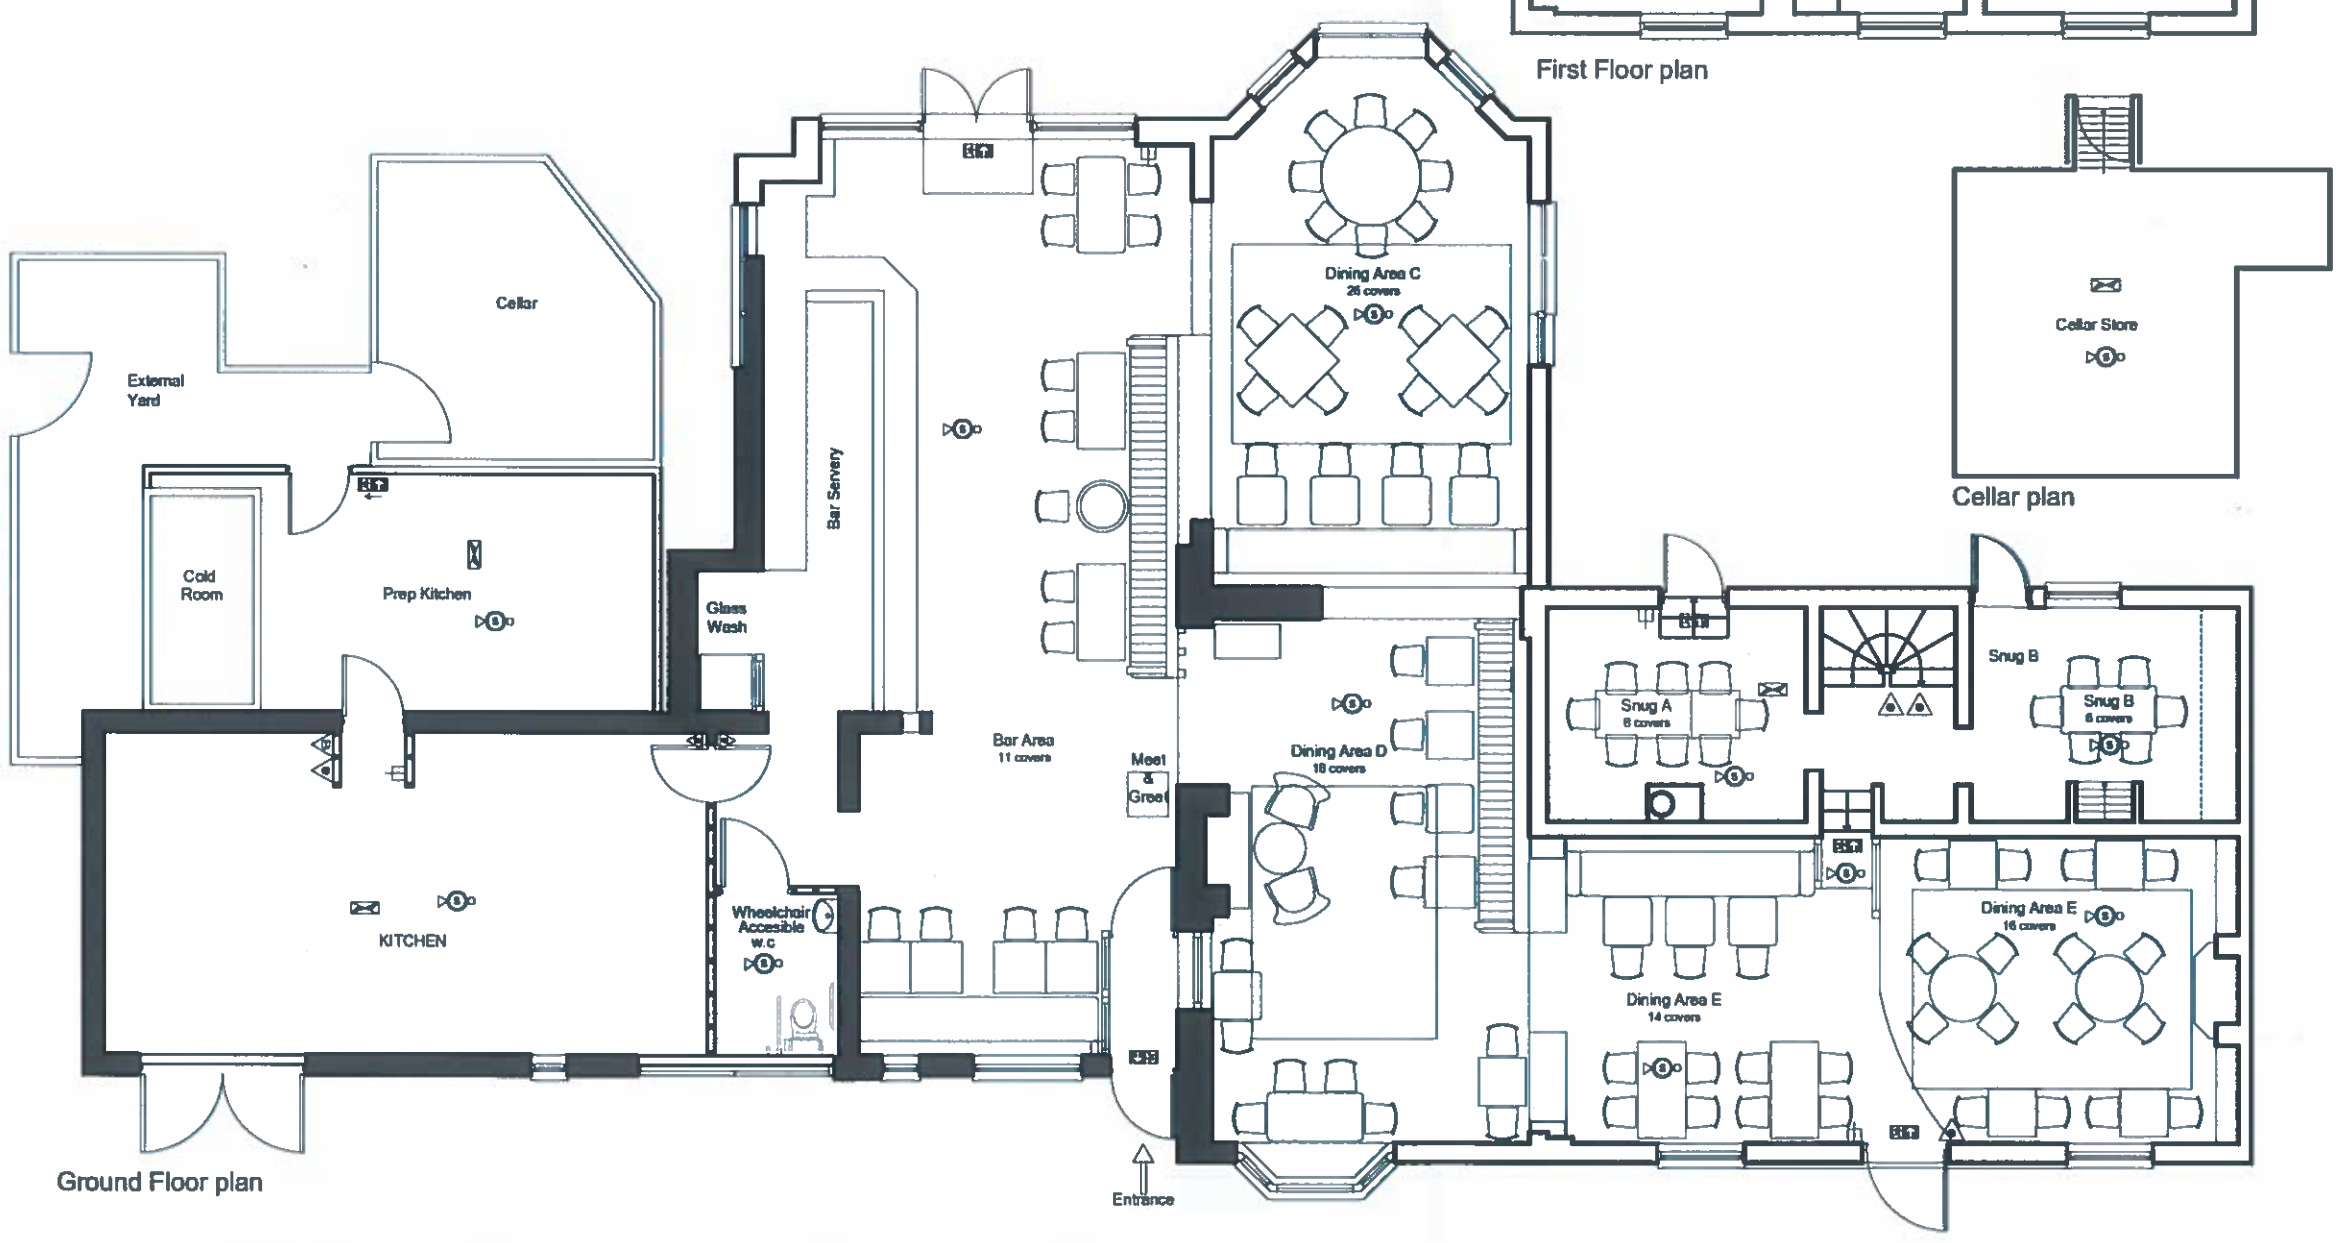

Ground Floor plan

Cellar plan

FIRE NOTES	
	Area Covered by Escape Lighting To BS5266 Part 1 3Hr Non Maintained
	3hr Maintained emergency light with pictogram
	Emergency floodlight
	Area Covered by Optical smoke detector sounder combined
	Area Covered by Heat detector combined sounder
	Fire Blanket in Container
	Water mist fire Extinguisher
FAP	Fire Alarm Panel
	Fire alarm call point
	Alarm sounder

FIRE NOTES	
	Alarm beacon
S13	Sign 'Fire Door Keep Shut' to BS 5499 (To each side of door)
S14	Sign 'Fire Door Keep Locked Shut' to BS 5499
S20	Sign 'Fire Escape Keep Clear' to BS 5499
S22	Sign 'Fire Exit' to BS 5499
SCFD	1/2Hr Self Closing Fire Door (Hydraulic Type)
VP	1/2Hr FR Vision Panel
SL	Security Lock Door- Linked to Fire Alarm System which releases in case of Fire
PB	Panic Bar- with notice (15mm lettering)

FIRE SAFETY NOTES	
MEANS OF ESCAPE	to Building Regulations Part B
EMERGENCY LIGHTING	to BS 5266 Part1, 3Hrs Non Maintained
FIRE ALARM	L1 System to BS 5839 See Notes Fire Alarm to be linked in with Landlord's System, and to automatically close down Mechanical Ventilation, Music and Specialist Lighting Systems
FIRE FIGHTING EQUIPMENT	to BS 5423
FIRE SAFETY SIGNS	to BS 5499 Part 4
FIRE DOORS	All Fire Resisting Doors to be 1/2Hr Fire Resistant Hydraulic Self Closing with Intumescent strips and Ambient Smoke Seals, to BS 476
COMPARTMENTATION	1/2Hr Fire Resisting walls and ceilings to Escape Corridors, Stairs and other compartmented areas
FIRE STOPPING	All Ductwork, Soil & Waste Pipes will be firestopped where they pass through compartments, with approved intumescent collars and materials Ductwork will be Fire Damped as appropriate, and accessable for resetting
SURFACE SPREAD OF FLAME	Wall and Ceilings to be Class 1 Escape Routes Class 0
UPHOLSTERY	to BS 5852, BS EN 1021-1 & BS EN 1021-2
CURTAINS & DRAPES	to BS 5867 PART 2

CLIENT	PROJECT	DRAWING TITLE	SCALE	DRAWING NUMBER	REVISION	DATE
White Brasserie Company Ltd	The Hare, Old Redding	Ground Floor, First Floor and Cellar Licensing Plans	1:100@A3	1563/10	/	10.05.18

PNW Design Ltd