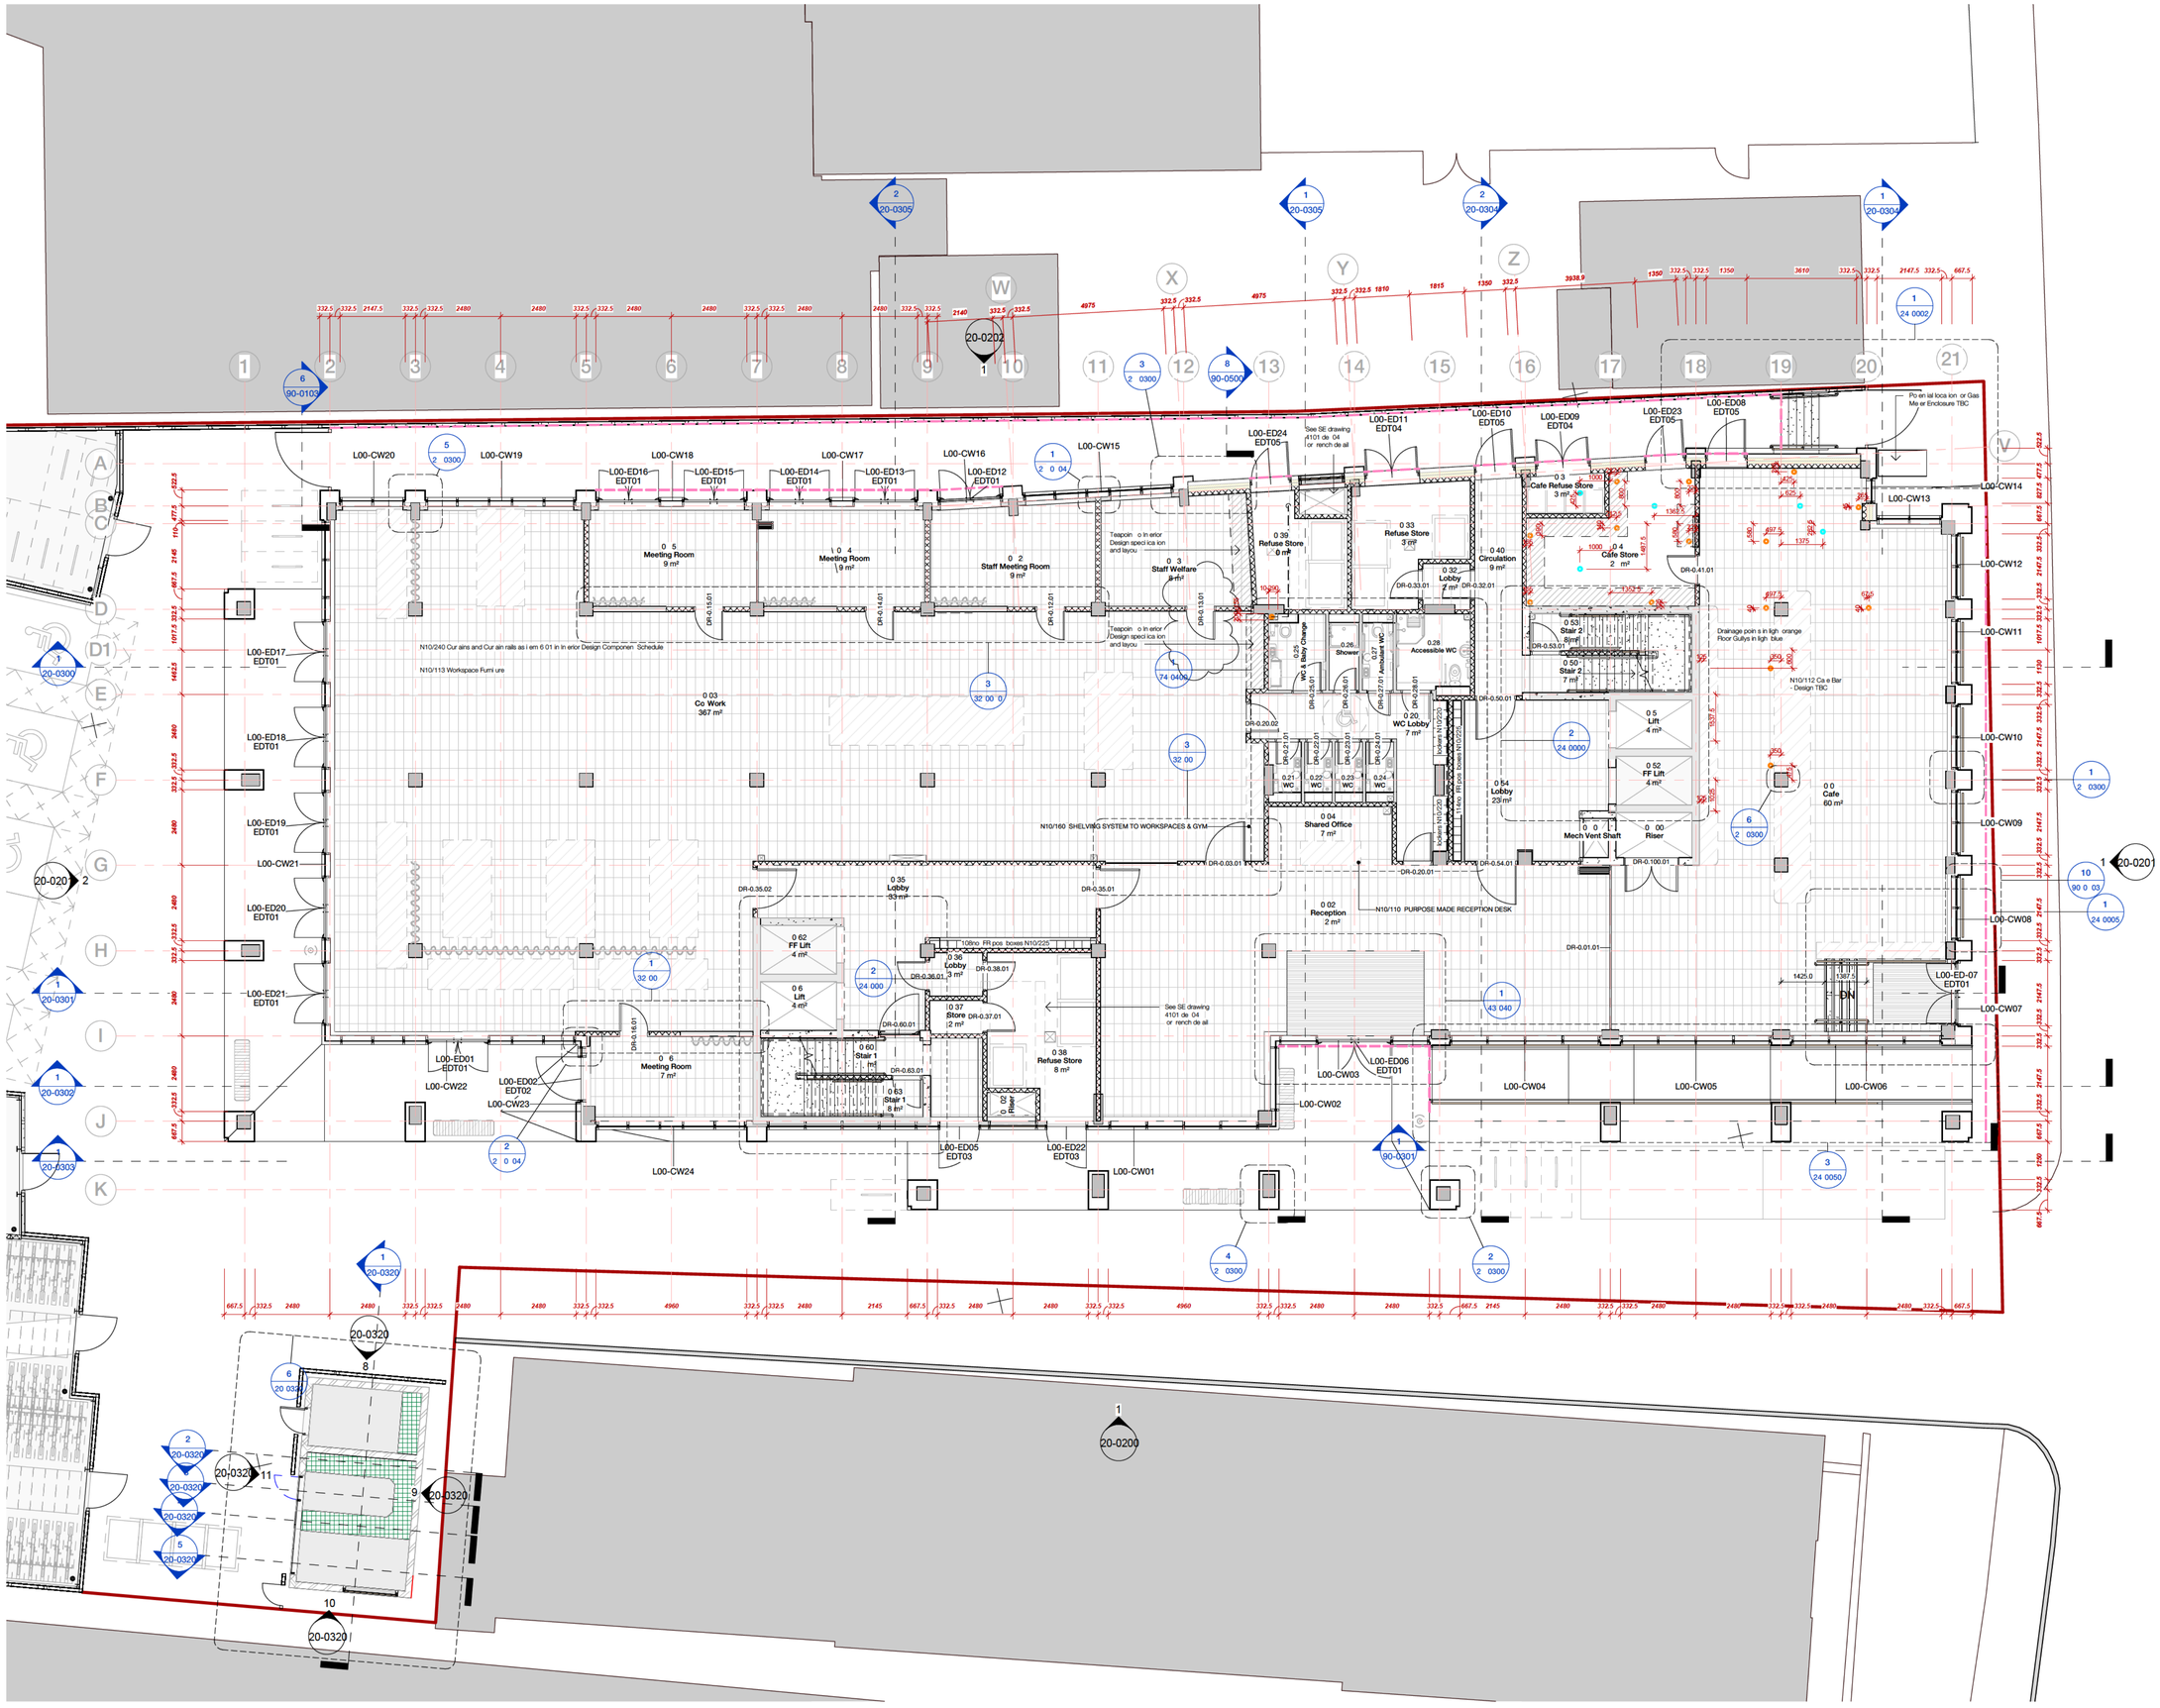
0 03
Co Work
367 m²
0 5
Meeting Room
9 m²
0 4
Meeting Room
9 m²
0 2
Staff Meeting Room
9 m²
0 3
Staff Welfare
8 m²
0 39
Refuse Store
0 m²
0 33
Refuse Store
3 m²
0 40
Circulation
9 m²
0 32
Lobby
2 m²
0 3
Cafe Refuse Store
3 m²
0 4
Cafe Store
2 m²
0 53
Stair 2
8 m²
0 50
Stair 2
7 m²
0 26
Shower
0 27
Accessible WC
0 28
Accessible WC
0 20
WC Lobby
7 m²
0 21
WC
0 22
WC
0 23
WC
0 24
WC
0 04
Shared Office
7 m²
0 54
Lobby
23 m²
0 5
Lift
4 m²
0 52
FF Lift
4 m²
0 0
Mech Vent Shaft
0 00
Riser
0 0
Cafe
60 m²
0 35
Lobby
33 m²
0 62
FF Lift
4 m²
0 6
Lift
4 m²
0 36
Lobby
3 m²
0 37
Store
2 m²
0 60
Stair 1
m1
0 63
Stair 1
8 m²
0 6
Meeting Room
7 m²
0 38
Refuse Store
8 m²
0 02
Reception
2 m²
N10/110 PURPOSE MADE RECEPTION DESK
N10/160 SHELVING SYSTEM TO WORKSPACES & GYM
N10/240 Cur ains and Cur ain rails as i em 6 01 in in eror Design Componen Schedule
N10/113 Workpace Furni ure
N10/112 Ca e Bar - Design TBC
Po en ial loca ion or Gas Me er Enclosure TBC
Drainage poin s in ligh orange
Floor Gullys in ligh blue
See SE drawing 4101 de 04 or rench de ail
L00-CW20
L00-CW19
L00-CW18
L00-CW17
L00-CW16
L00-CW15
L00-CW14
L00-CW13
L00-CW12
L00-CW11
L00-CW10
L00-CW09
L00-CW08
L00-CW07
L00-CW06
L00-CW05
L00-CW04
L00-CW03
L00-CW02
L00-CW01
L00-CW21
L00-CW22
L00-CW23
L00-CW24
L00-ED16 EDT01
L00-ED15 EDT01
L00-ED14 EDT01
L00-ED13 EDT01
L00-ED12 EDT01
L00-ED24 EDT05
L00-ED11 EDT04
L00-ED10 EDT05
L00-ED09 EDT04
L00-ED23 EDT05
L00-ED08 EDT05
L00-ED17 EDT01
L00-ED18 EDT01
L00-ED19 EDT01
L00-ED20 EDT01
L00-ED21 EDT01
L00-ED01 EDT01
L00-ED02 EDT02
L00-ED05 EDT03
L00-ED22 EDT03
L00-ED06 EDT01
L00-ED-07 EDT01
20-0200
20-0202
20-0300
20-0301
20-0302
20-0303
20-0304
20-0305
20-0320