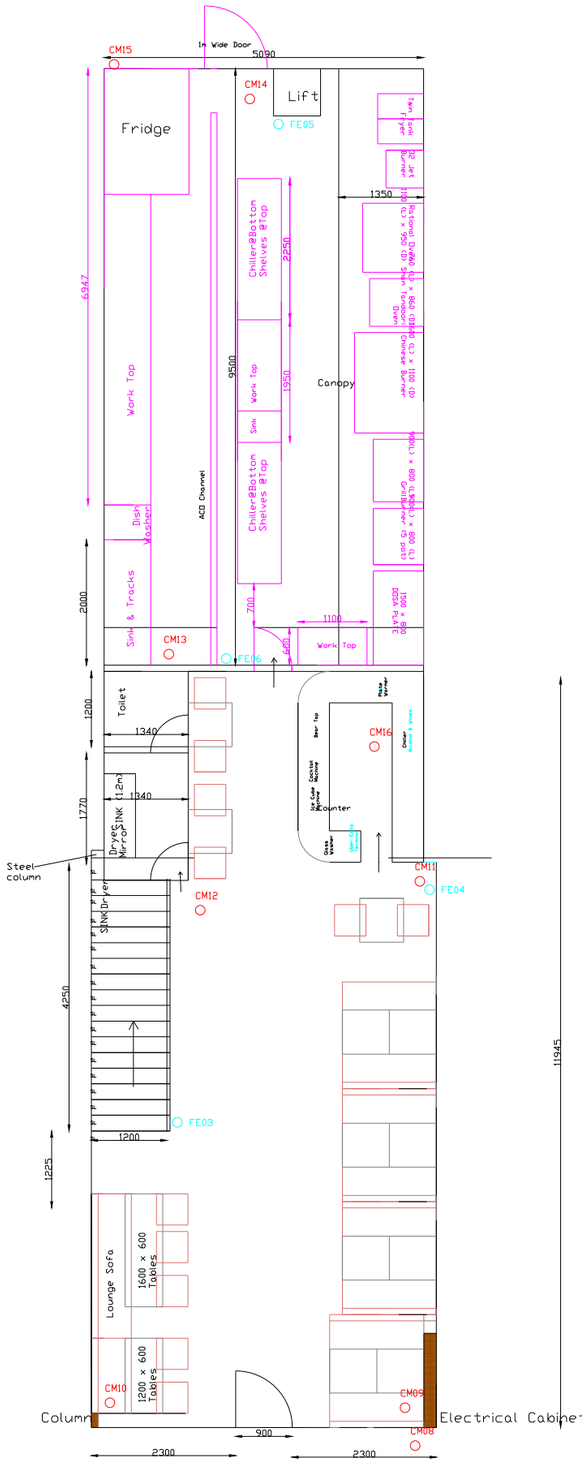

Ground Floor Plan

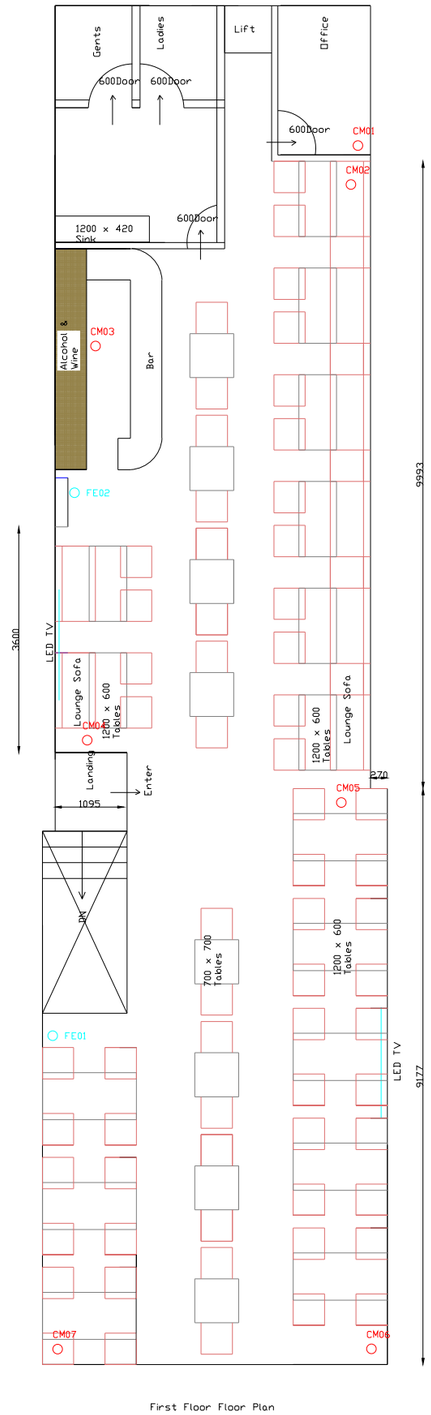

First Floor Floor Plan

CM01-Camera
FE01-Fire Extinguisher

© Aruths Construction Ltd
No part of this drawing may be reproduced without written consent.
All contractors must visit site and be responsible for taking and checking all dimensions relating to this work.
Do not scale from this drawing.

Revision Schedule

No.	Description	Date

01 895 472 506,
info@aruths.co.uk
www.aruths.co.uk

PROJECT
262 Northolt Road
Harrow
HA2 8HF

DATE : 27/09/20 DRAWN BY: Muralyie SCALE 1:100 on A3

DRAWING TITLE: Existing Plan
PROJECT No: ACL010
DRAWING No: ACL011-002 REV A

© Aruths Construction Ltd
No part of this drawing may be reproduced without written consent.
All contractors must visit site and be responsible for taking and checking all dimensions relating to this work.
Do not scale from this drawing.

Revision Schedule

No.	Description	Date

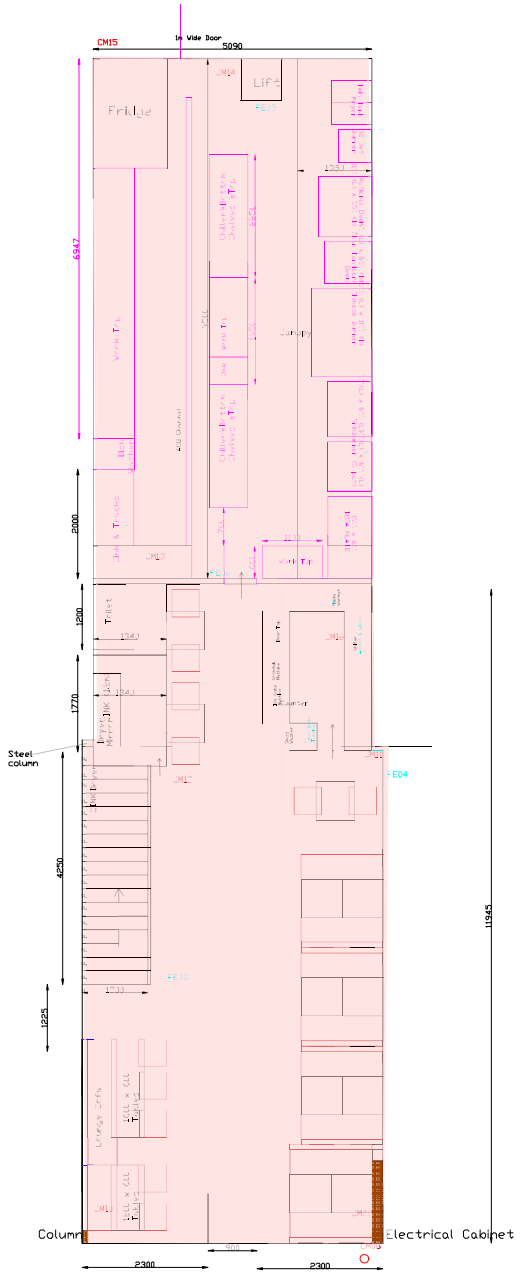

Ground Floor Plan

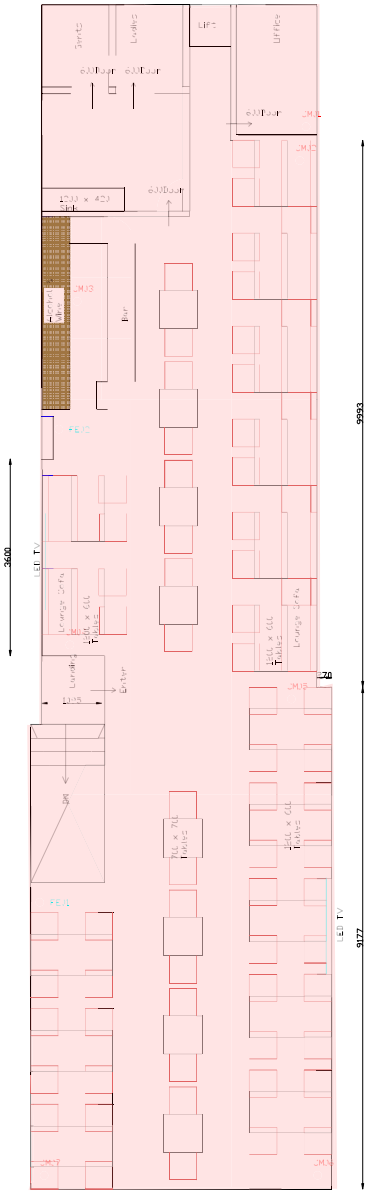

First Floor Floor Plan

CM01-Camera
FE01-Fire Extinguisher
Area of Playing Recorded Music

01 895 472 506,
info@aruths.co.uk
www.aruths.co.uk

PROJECT
262 Northolt Road
Harrow
HA2 8HF

DATE : 27/09/20 DRAWN BY: Muralyle SCALE 1:100 on A3

DRAWING TITLE:
Existing Plan

PROJECT No: ACL010
DRAWING No: ACL011-002B REV A

© Aruths Construction Ltd
No part of this drawing may be reproduced without written consent.
All contractors must visit site and be responsible for taking and checking all dimensions relating to this work.
Do not scale from this drawing.

Revision Schedule

No.	Description	Date

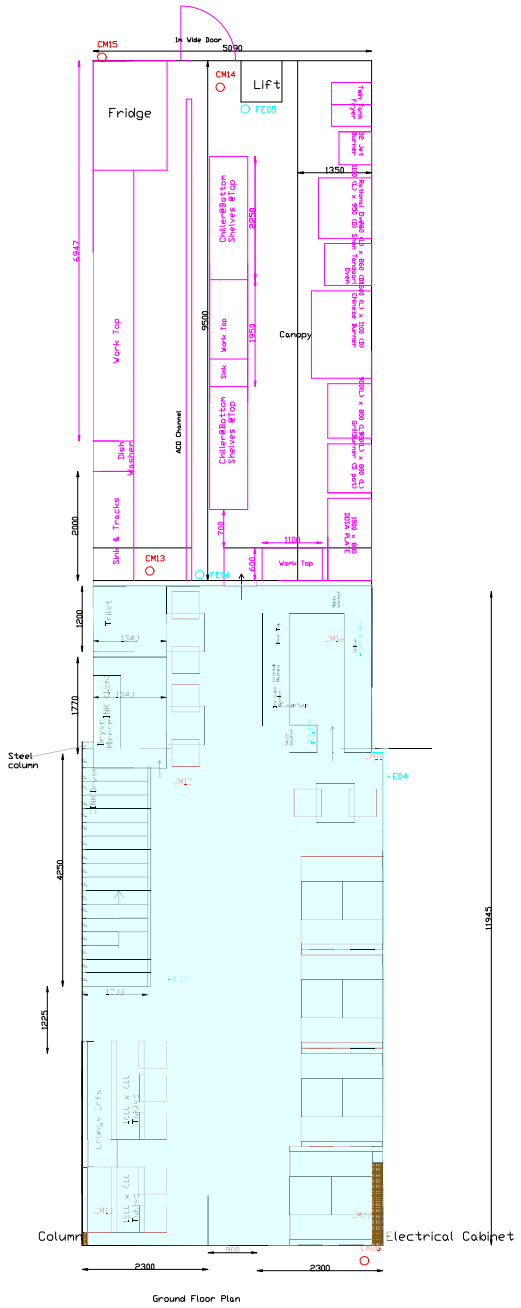

CM01-Camera
FE01-Fire Extingwisher
Area of Serving and Consumption of Alcohol

01 895 472 506,
info@aruths.co.uk
www.aruths.co.uk

PROJECT
262 Northolt Road
Harrow
HA2 8HF

DATE : 27/09/20 DRAWN BY: Muralyle SCALE 1:100 on A3

DRAWING TITLE:
Existing Plan

PROJECT No: ACL010

DRAWING No: ACL011-002 A REV A