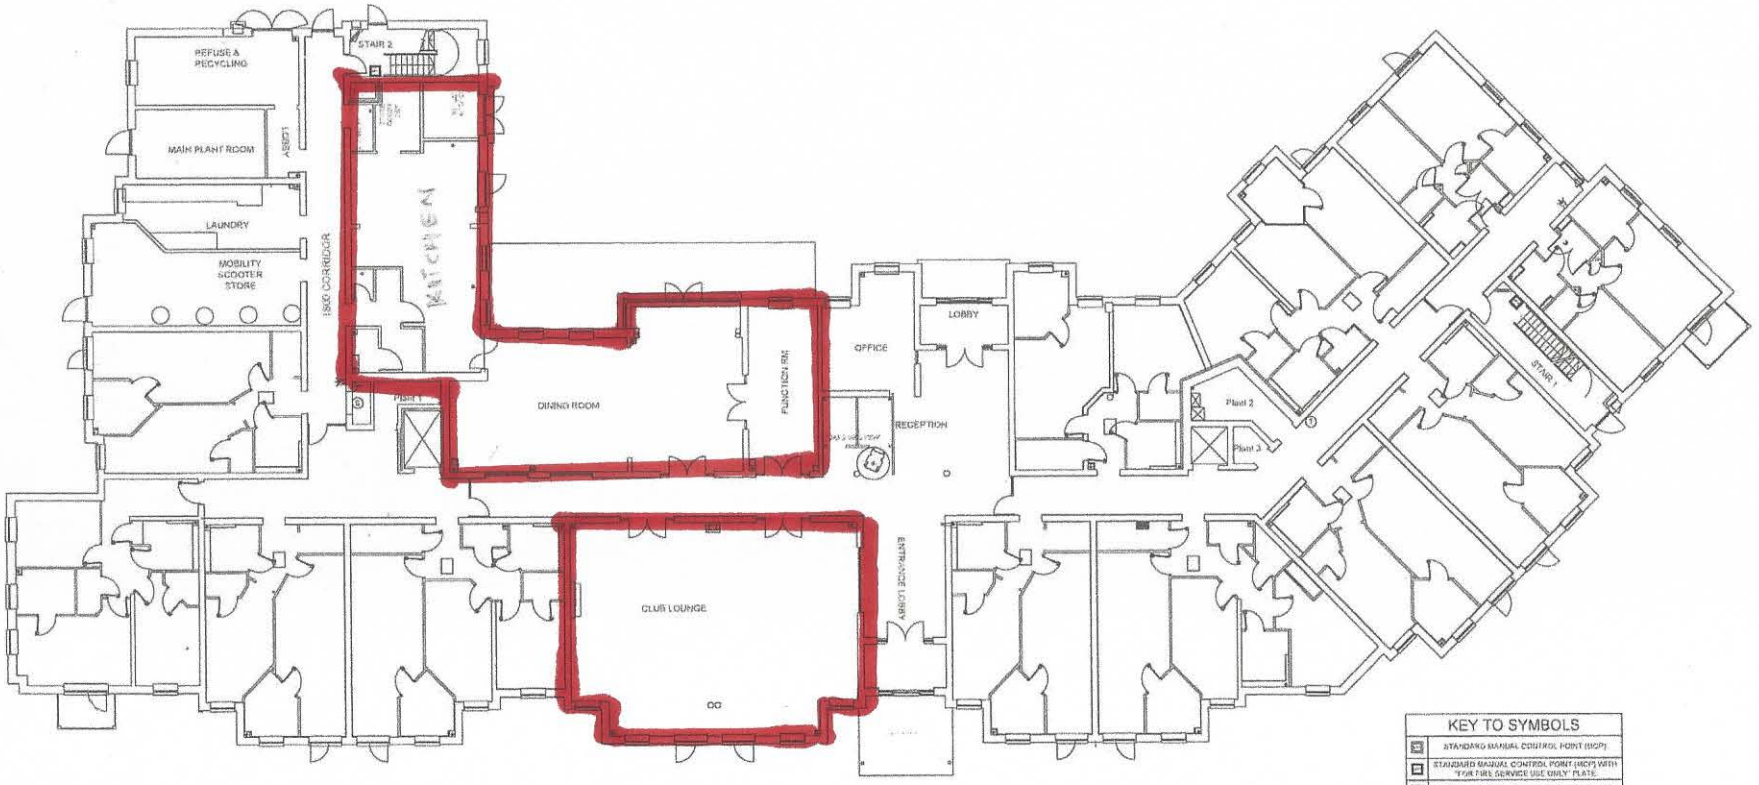

KEY TO SYMBOLS	
	STANDARD MANUAL CONTROL POINT (MCP)
	STANDARD MANUAL CONTROL POINT (MCP) WITH "FOR FIRE SERVICE USE ONLY" PLATE
	TAMPERPROOF MANUAL CONTROL POINT (MCP)
	FLUSH MOUNTED 3 POSITION KEY SWITCH
	SURFACE MOUNTED 3 POSITION KEY SWITCH
	BODD HI 24 45 CHAIN ACTUATOR
	HIGHTEC SMOKE SHAFT DOOR ACTUATOR
	FOLDING ARM DOOR ACTUATOR
	MSI MAGLOCK
	INTERNAL TEMPERATURE SENSOR
	EXTERNAL TEMPERATURE SENSOR
	4G ANTENNA
	UNSWITCHED FUSED SPUR
	JUNCTION BOX WITH FLEX OUTLET PLATE

GROUND FLOOR

DRAWING REVISION DETAILS				
	B	ISSUED FOR CONSTRUCTION	SEL	30/05/17
	A	FIRST ISSUE	SEL	30/05/17
Amended By	No.	Reason/Issue	Checked By	Date

CUSTOMER
TUNSTALL HEALTHCARE UK LTD
WHITLEY LODGE, WHITLEY, DN14 0HR

PROJECT
McCARTHY & STONE AL DEVELOPMENT
NORTHWICK PARK ROAD, HARROW

DRAWING STATUS
○ PRELIMINARY - NOT FOR CONSTRUCTION ○ FOR APPROVAL
⊗ FOR CONSTRUCTION ○ AS BUILT

DRAWING No.
16087-E-003

DRAWING TITLE
EQUIPMENT LAYOUT - GROUND FLOOR

DRAWN BY:	DATE:	SCALE	SHEET SIZE
PTU	30/05/17	NTS	A1

SE CONTROLS
secontrols.com
Lancaster House, Wellington Crescent
Fradley Park, Lichfield
Staffordshire, WS13 8RZ
Tel: 01543 443060
E-mail: info@secontrols.com