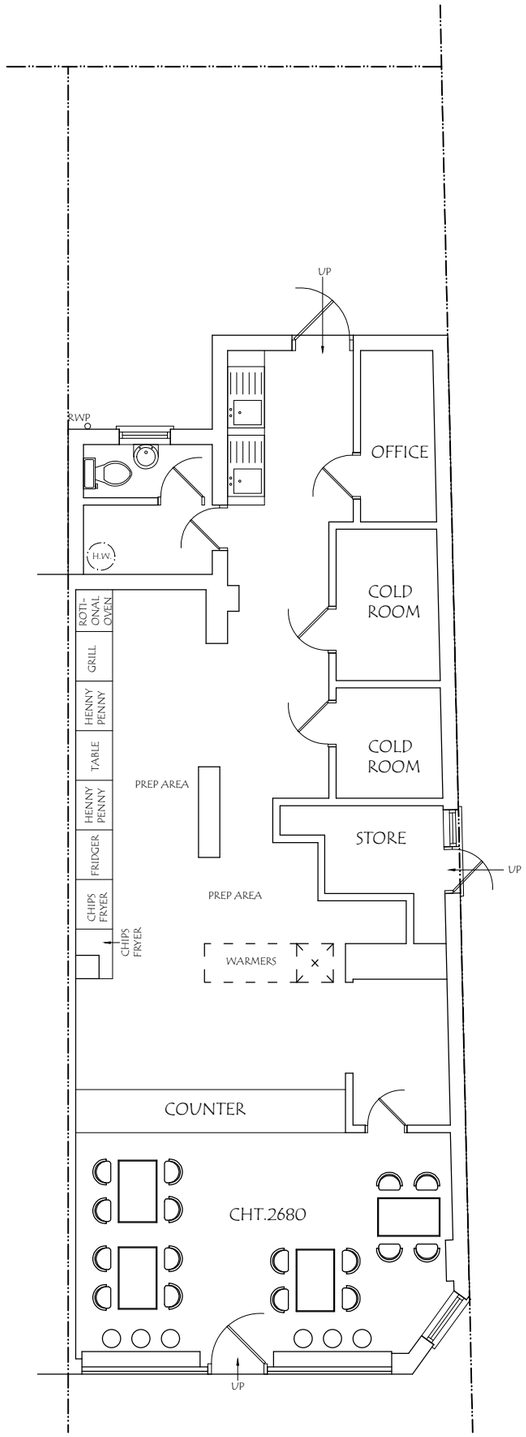

SMART PLANNING DESIGNS LTD
25, Greenbank Avenue, Wembley, HA0 2TF.
Email : planningdesigns@hotmail.com
Tel : 07940961010

ADDRESS:
233, NORTHOLT ROAD,
SOUTH HARROW, HA2 8HN.

DRAWING TITLE: EXISTING GROUND FLOOR PLAN

DRG. NO. - 01

REV:

SCALE - 1: 100

DATE: 01/02/2024

DRG. PAPER SIZE: A3

0M 1M 2M 3M 4M 5M 6M 7M 8M 9M 10M