FOLLY
Architects

Kenton Recreation Ground: Lease plan for sports courts 4 & 5.

Drawing issued Wednesday 8th January 2026.

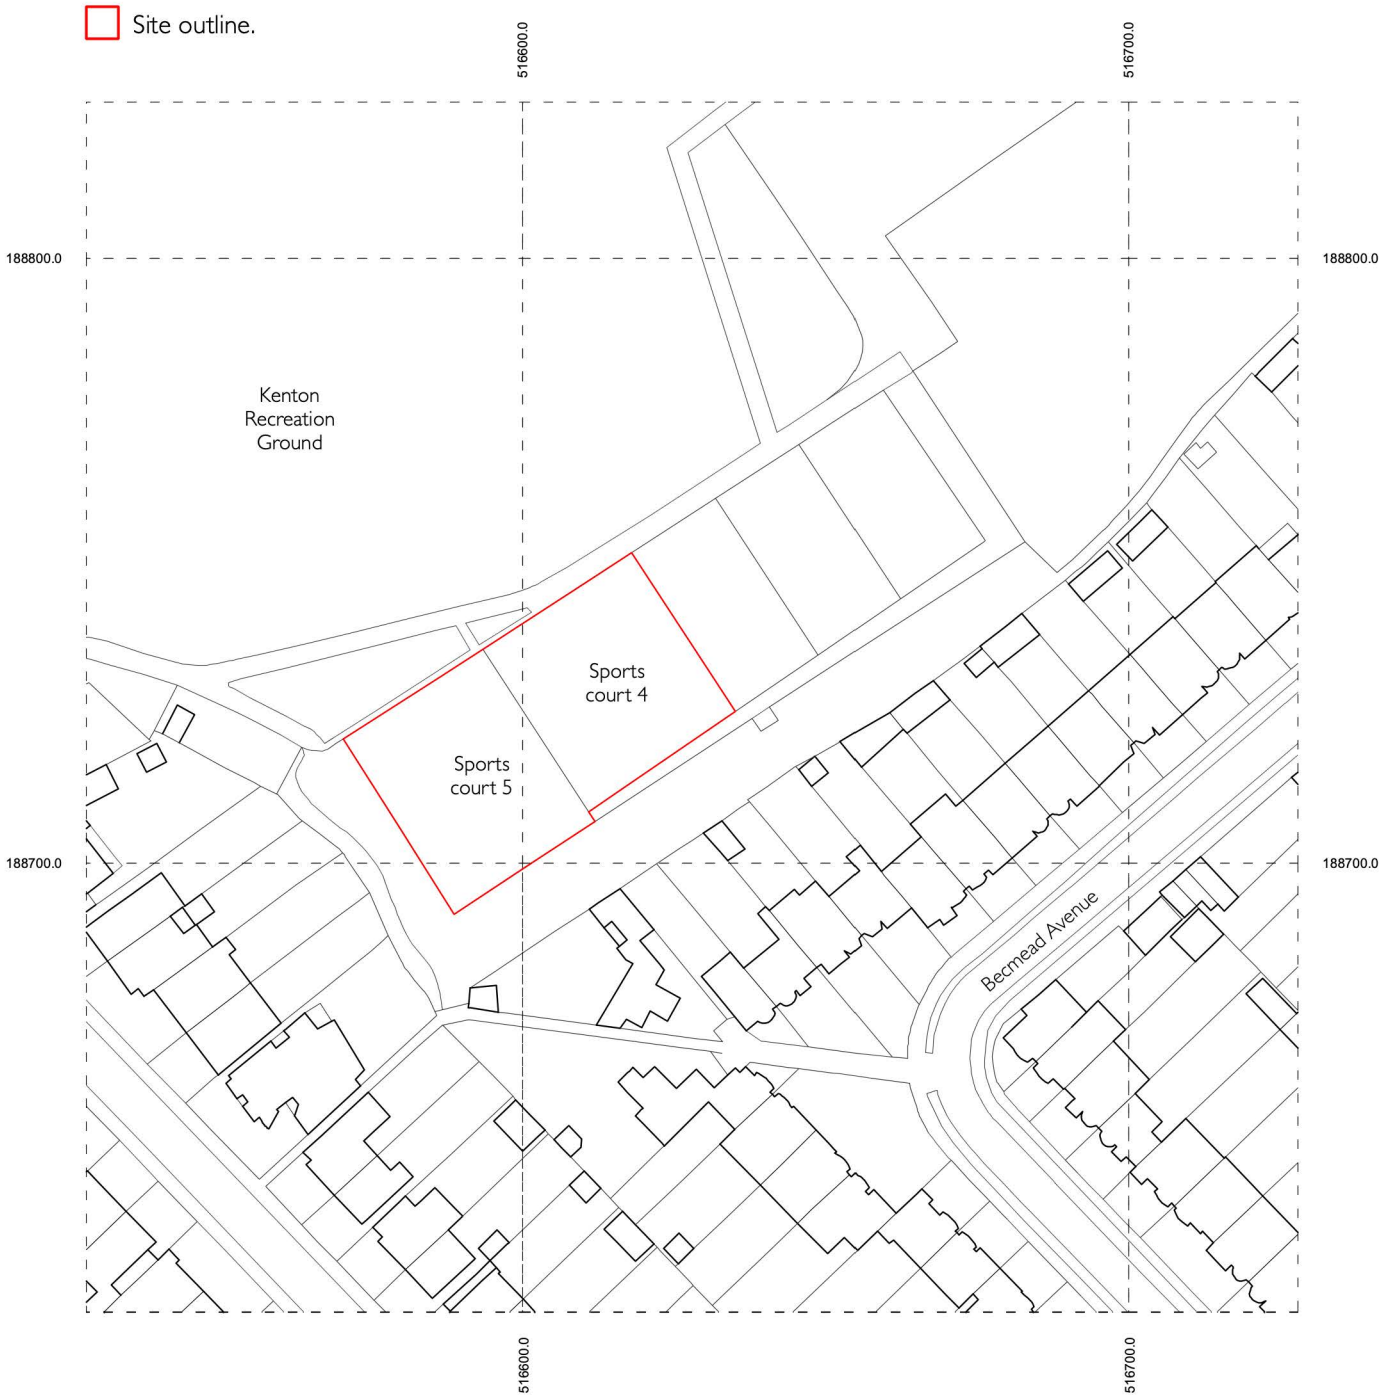

4 Location Plan
Scale: 1:1250

0 10 20 30 40 50 m

© Crown copyright and database rights 2025
Ordnance Survey AC0000824000.

Reproduction in whole or in part is prohibited
without the permission of Ordnance Survey

N