FOLLY
Architects

# Kenton Recreation Ground: Lease plan for bowls pavillion.

Drawing issued Monday 2nd February 2026.

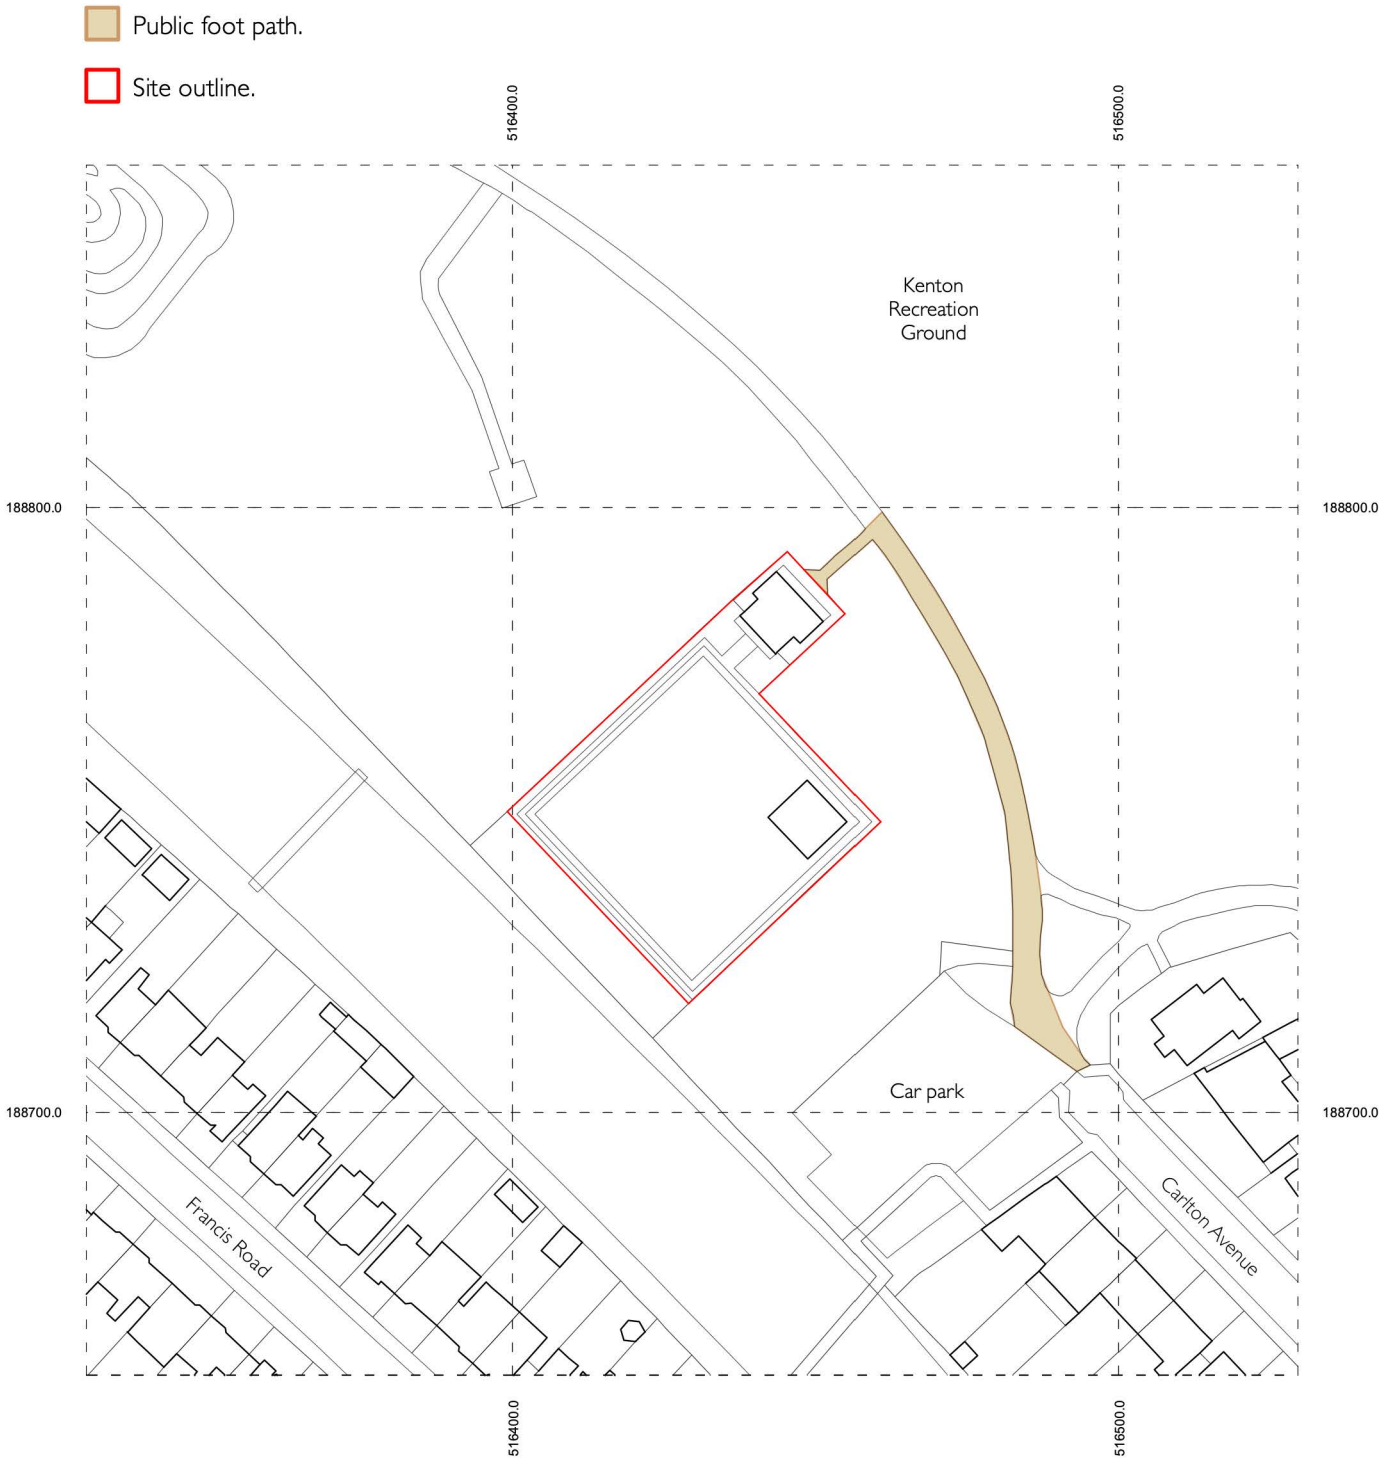


4 Location Plan
Scale: 1:1250

0 10 20 30 40 50 m

© Crown copyright and database rights 2026 Ordnance Survey AC0000824000.

Reproduction in whole or in part is prohibited without the permission of Ordnance Survey

N

This drawing is A4 size and must only be read and replicated in colour.