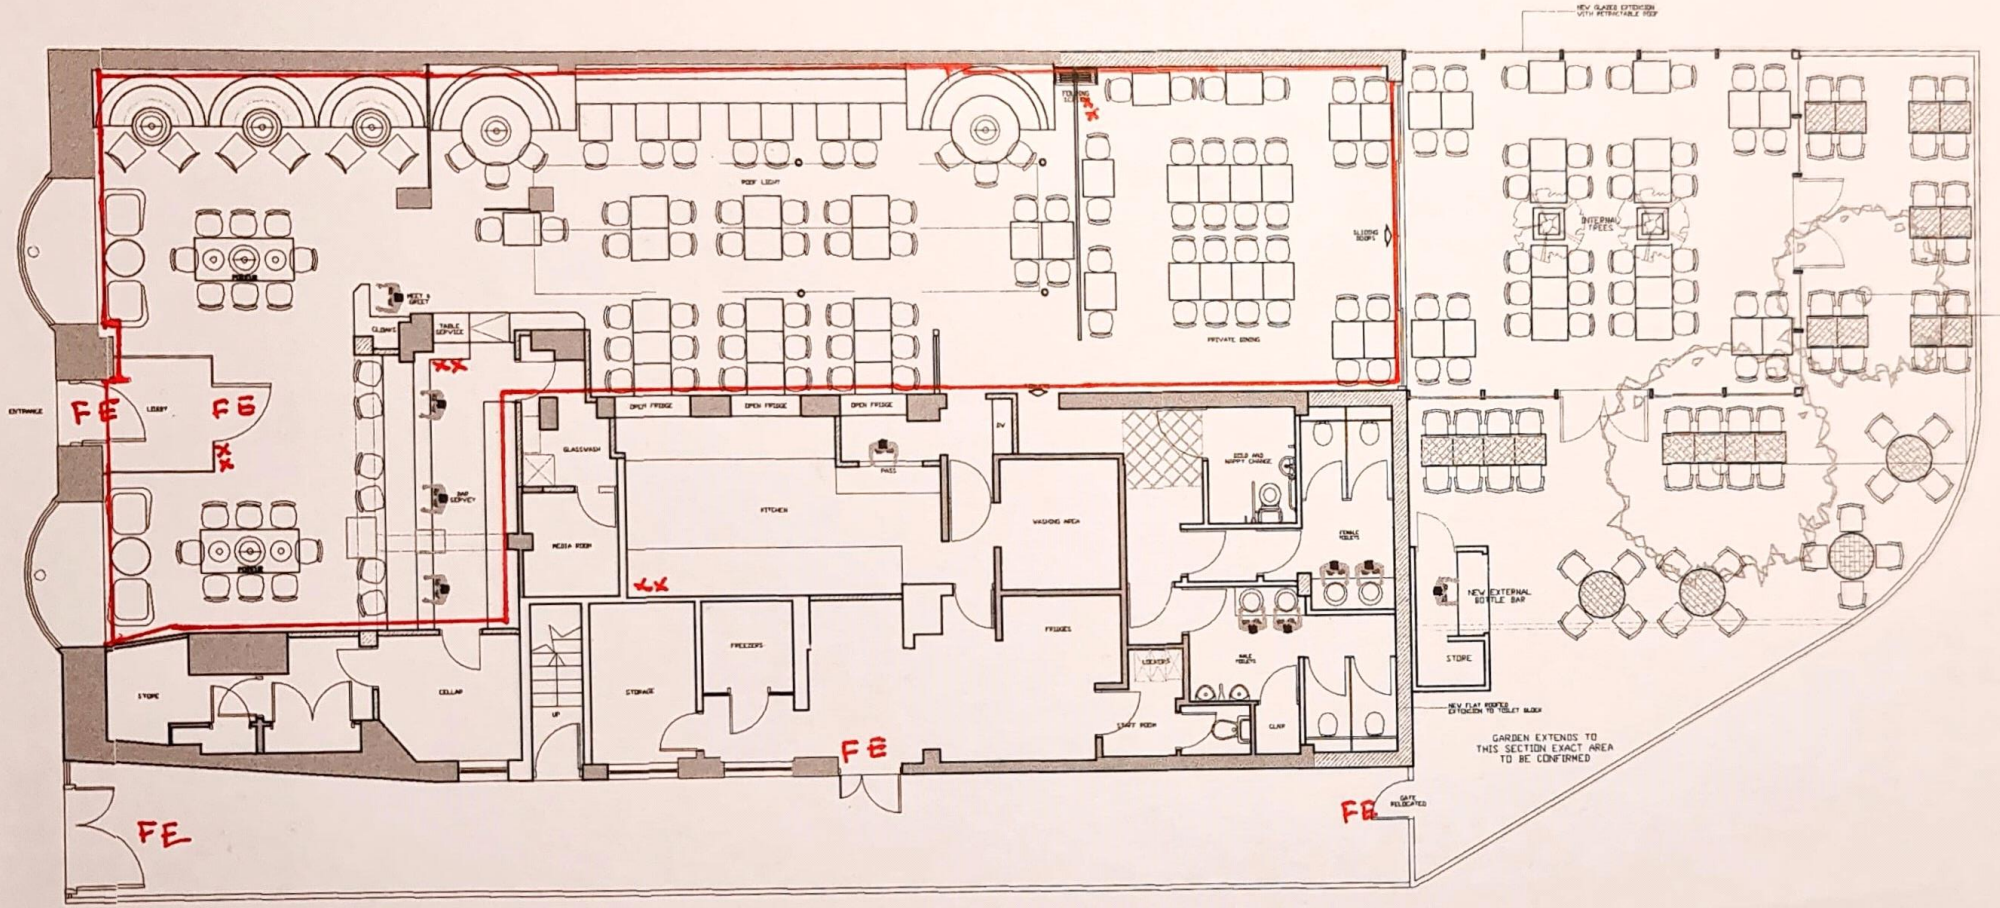

PROPOSED LAYOUT

BAR AREA 38 no COVERS
DING AREA 62no COVERS
PRIVATE DINING 32no COVERS
PERGODA AREA 40no COVERS
GARDEN AREA 52no COVERS

FE – FIRE EXT
—— LICENSABLE ACTIVITY.
xx FIRE EXTINGUISHERS

DAWNVALE GROUP